

REZONING APPLICATION FOR
SOUTHWOOD PHASE II REDEVELOPMENT

NEIGHBORHOOD MODEL DISTRICT
ZMA202100013

ALBEMARLE COUNTY, VIRGINIA
10/18/2021

PROPERTY INFORMATION:

TAX MAP PARCELS:
090A1-00-00-001D0, 090A1-00-00-001C0, & 090A0-00-00-00400

LEGAL REFERENCE:
DB 3375 PG 063

TOTAL ACREAGE:
93.33 AC


ALLOWABLE DENSITY:
UP TO 1,000 RESIDENTIAL UNITS
UP TO 60,000 SF OF NON-RESIDENTIAL SPACE

BASE INFORMATION:

BOUNDARY SOURCE:
ROUDABUSH, GALE & ASSOC., INC. 2020

TOPOGRAPHY SOURCE:
LOUISA AERIAL SURVEYS, INC. 2004 & 2007
PO BOX 340
MINERAL, VA 23117

PUBLIC WATER & SEWER SOURCE:
ALBEMARLE COUNTY SERVICE AUTHORITY

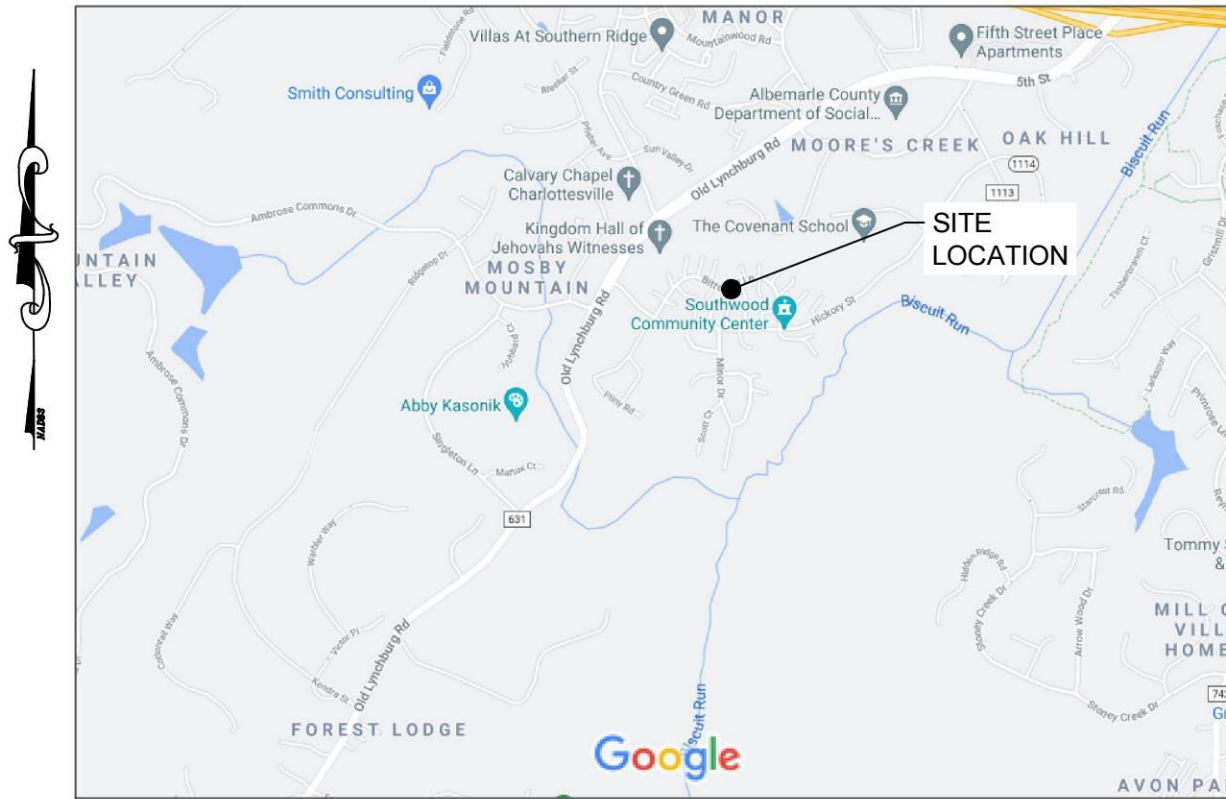

VICINITY MAP
1"=1000'

OWNER/DEVELOPER:
HABITAT FOR HUMANITY OF GREATER CHARLOTTESVILLE
SOUTHWOOD CHARLOTTESVILLE LLC
967 2ND ST. SE
CHARLOTTESVILLE, VA 22902
434-293-9066

ENGINEER OF RECORD:
TIMMONS GROUP
608 PRESTON AVE. SUITE 200
CHARLOTTESVILLE, VA 22903
434-295-5624

Sheet List Table	
Sheet Number	Sheet Title
C0.0	COVER SHEET
C1.0	EXISTING CONDITIONS
C2.0	APPLICATION & GREEN SPACE PLAN
C3.0	INFRASTRUCTURE PLAN
C4.0	TYPICAL ROAD SECTIONS
C5.0	CONCEPTUAL GRADING PLAN
TOTAL: 6 SHEETS	

TIMMONS GROUP

SOUTHWOOD PHASE II REDEVELOPMENT
ALBEMARLE COUNTY, VA
COVER


JOB NO.
40919
SHEET NO.
C0.0

YOUR VISION ACHIEVED THROUGH OURS.


THIS DRAWING PREPARED AT THE
CHARLOTTESVILLE OFFICE
608 Preston Avenue, Suite 200 | Charlottesville, VA 22903
TEL 434.295.5624 FAX 434.295.8317 www.timmons.com

REVISION DESCRIPTION
REVISED PER COUNTY COMMENTS
REVISED PER COUNTY COMMENTS
DATE
02/21/2022
06/27/2022
DATE
10/18/21
DRAWN BY
J.FOX
DESIGNED BY
J.FOX
CHECKED BY
C.KOTARSKI
SCALE
N/A

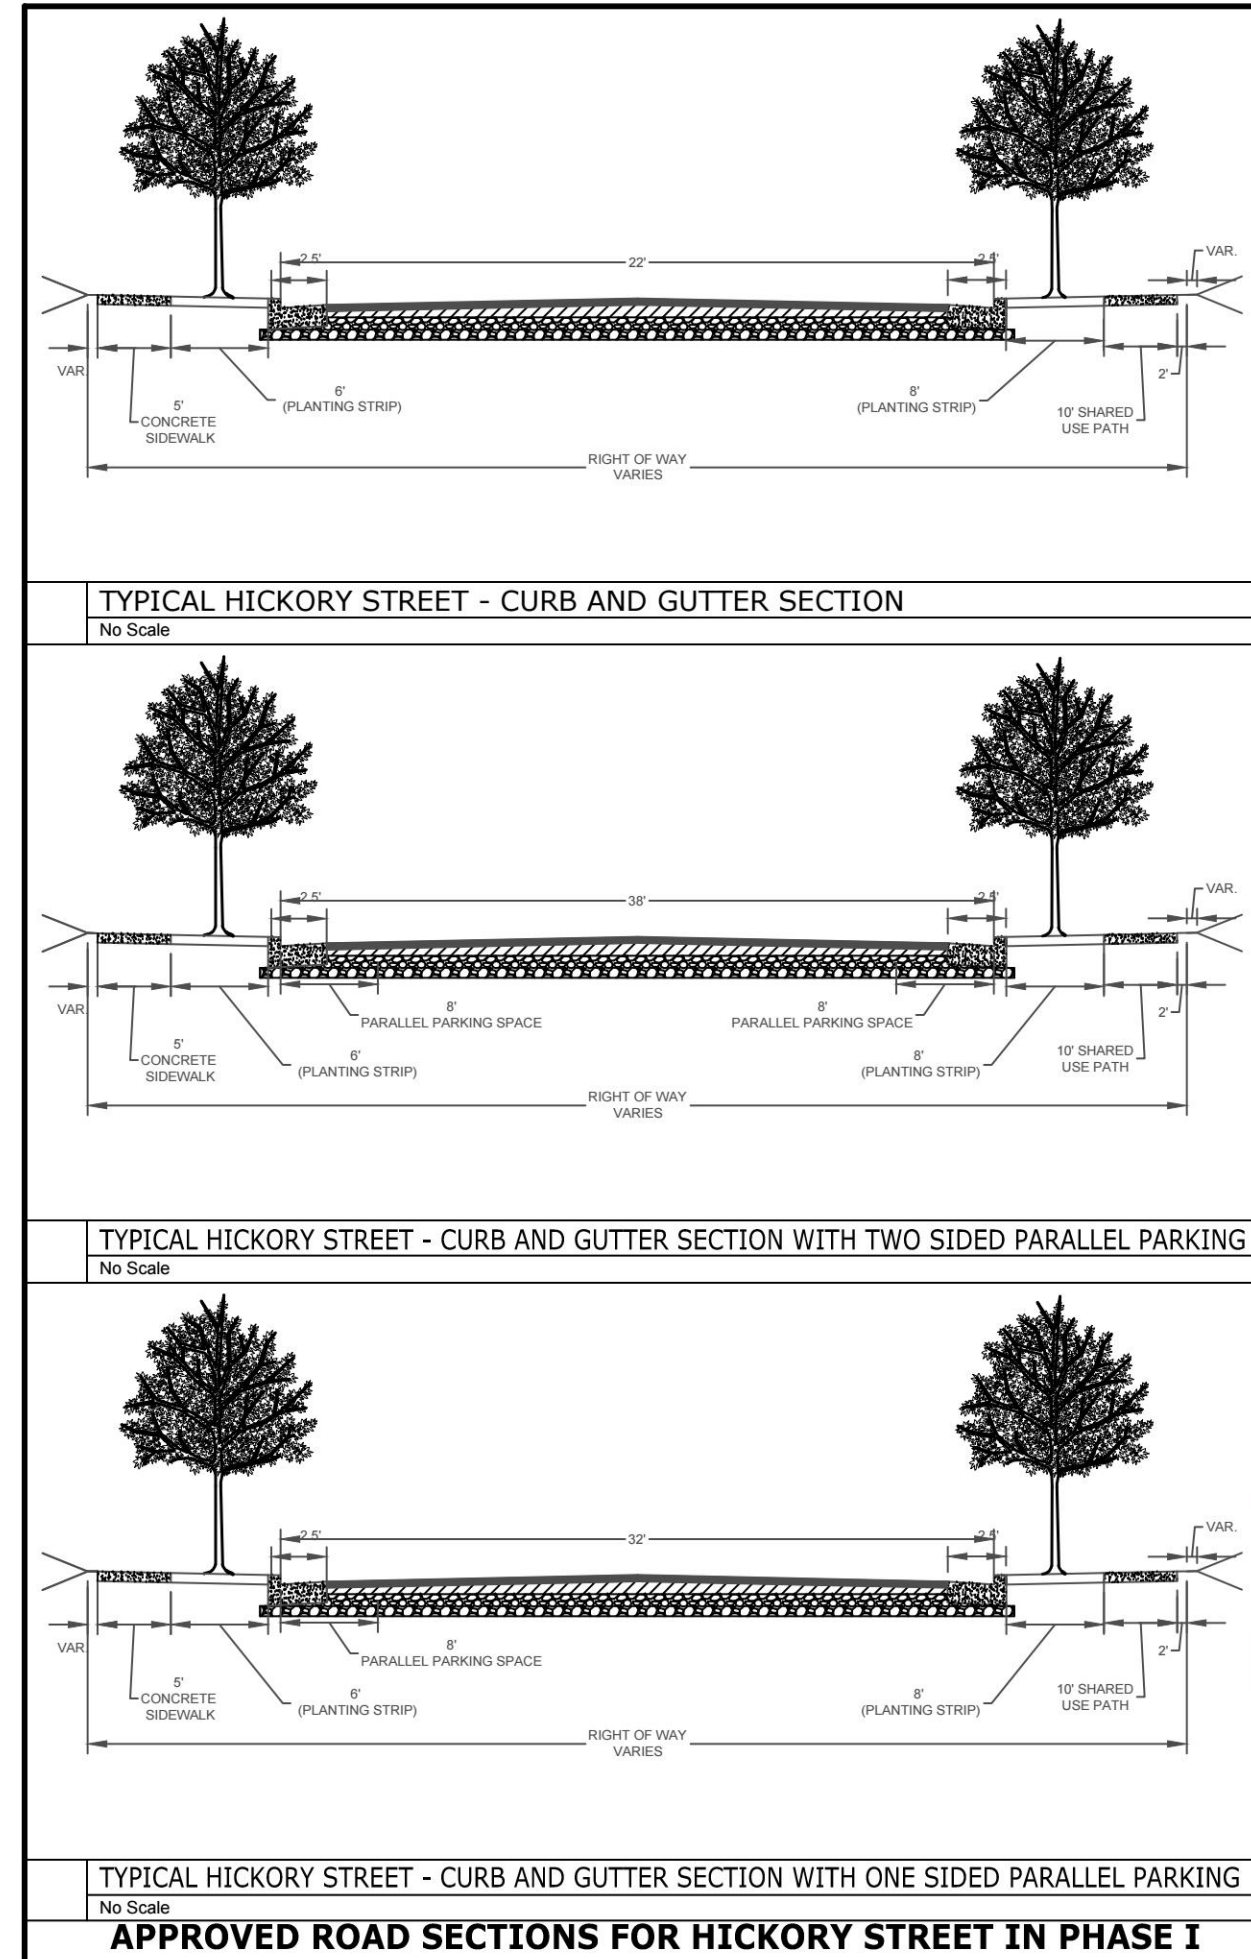

APPROVED ROAD SECTIONS FOR HICKORY STREET IN PHASE I

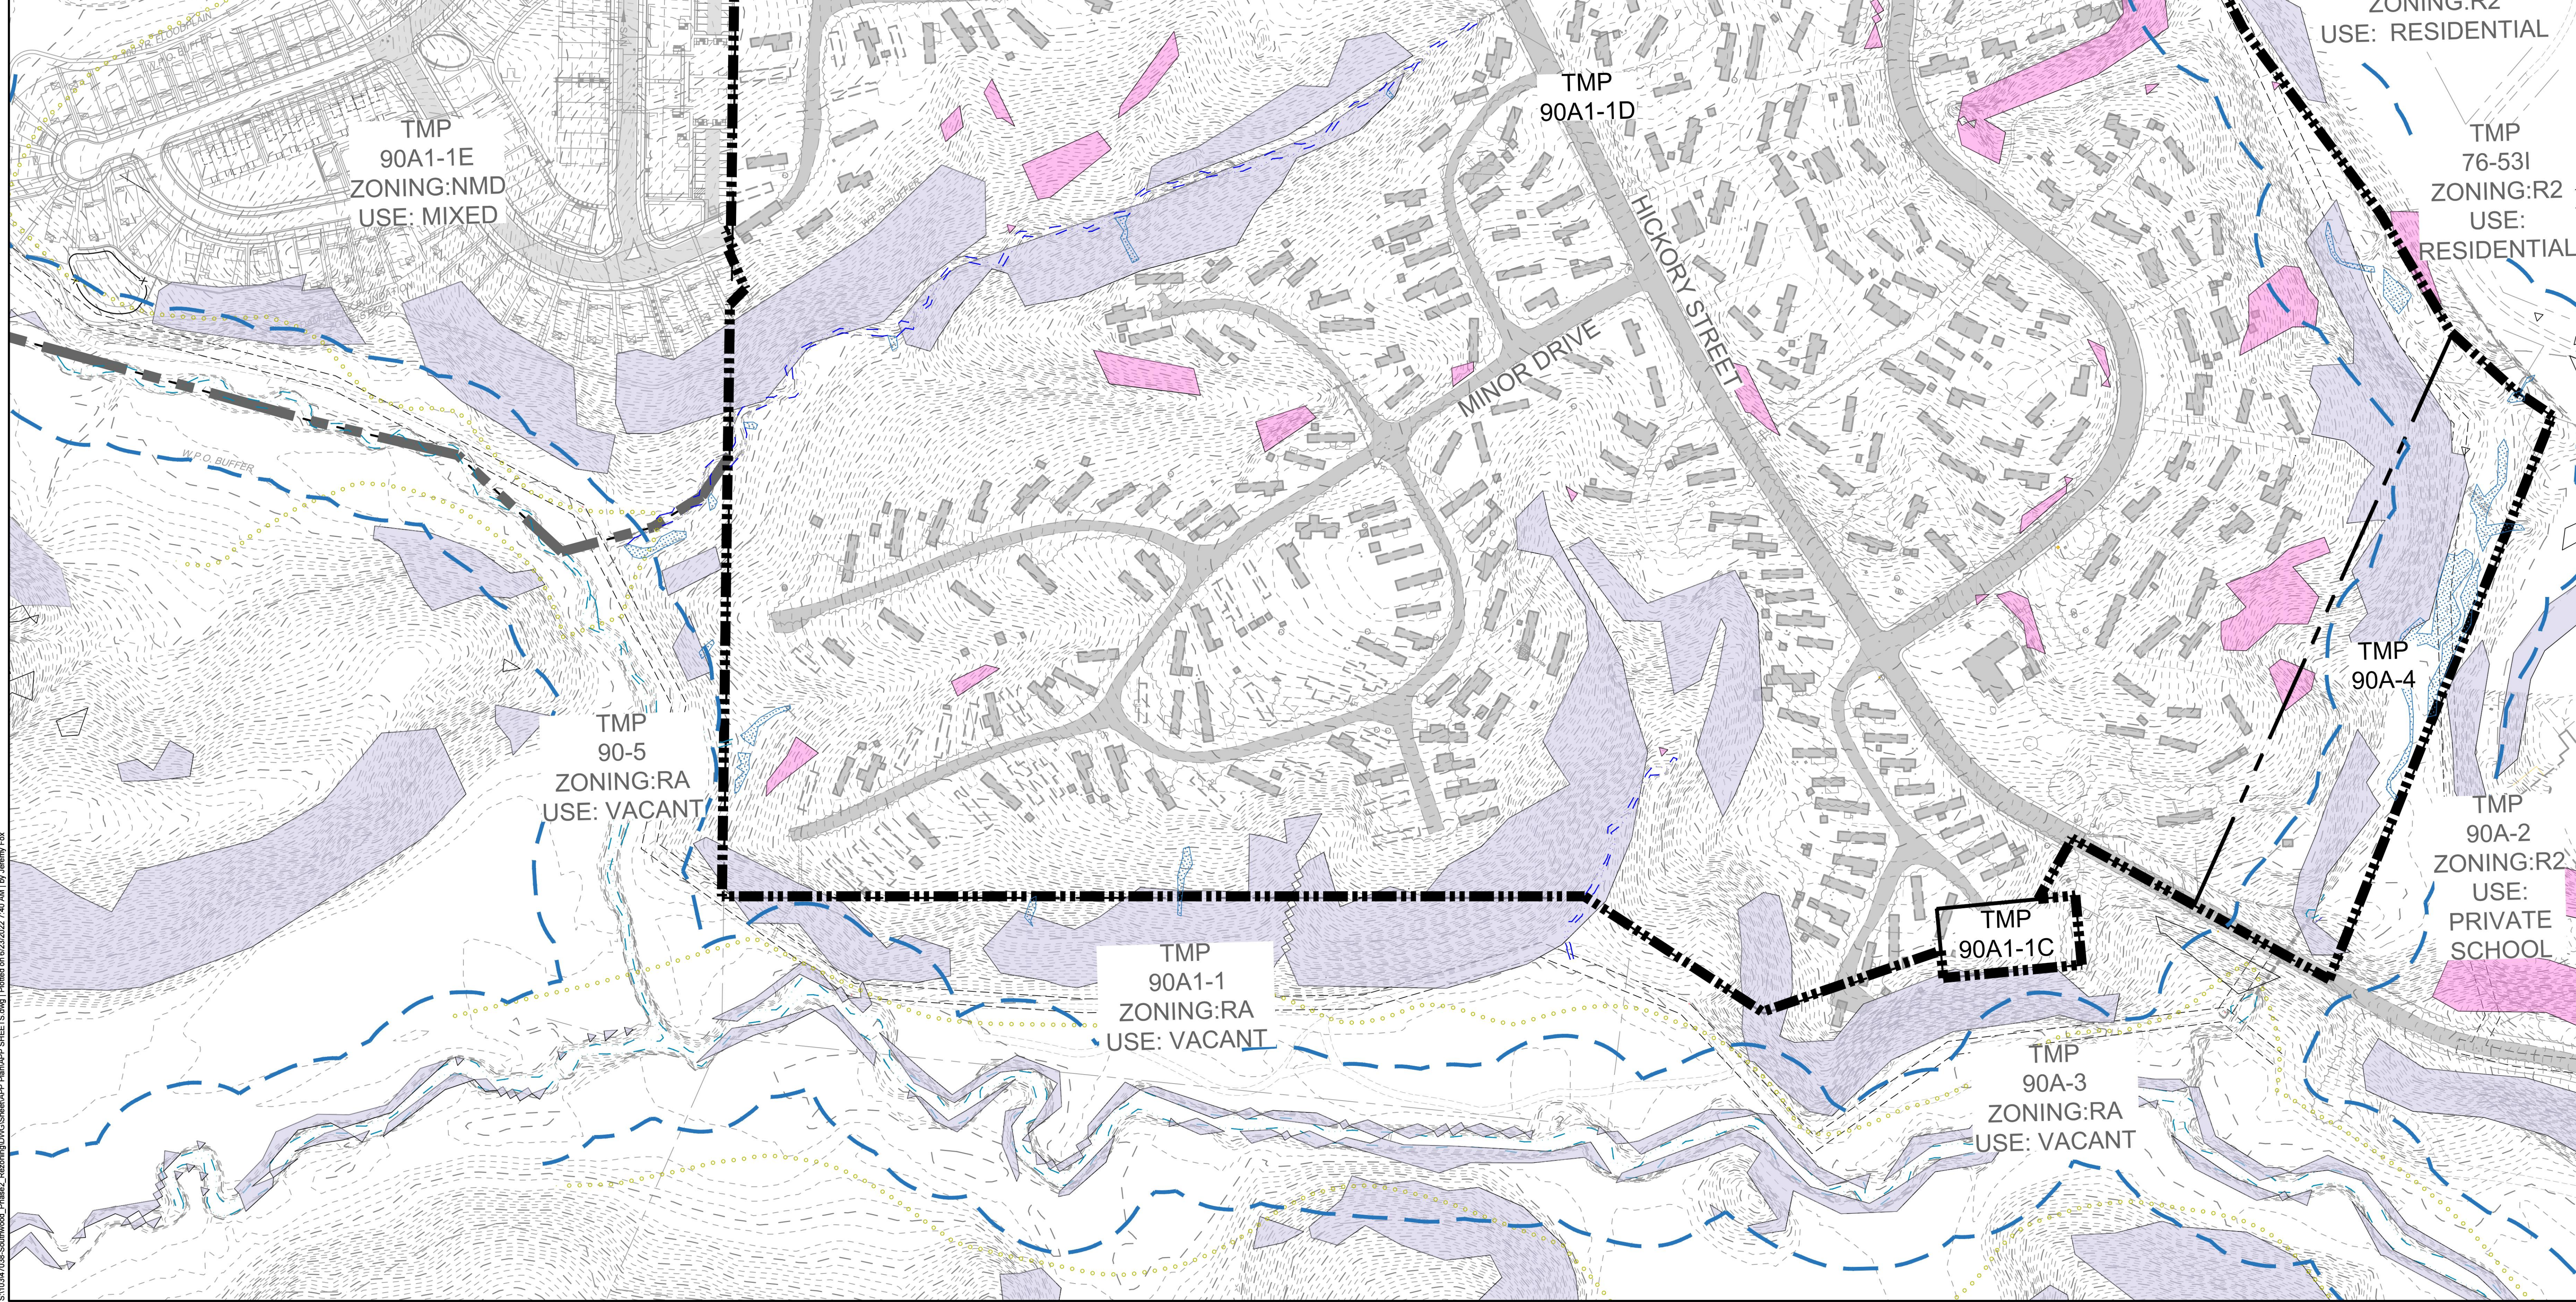

LEGEND	
	PRESERVED SLOPES
	MANAGED SLOPES
	WPO BUFFER
	STREAMS (DELINEATED AND CONFIRMED)
	INTERIM STREAM
	PERENNIAL STREAM
	WETLANDS (DELINEATED AND CONFIRMED)
	FLOODPLAIN
	PARCEL BOUNDARY

THIS DRAWING PREPARED AT THE
CHARLOTTEVILLE OFFICE
608 Preston Avenue, Suite 200 | Charlottesville, VA 22903
TEL 434.295.5624 FAX 434.295.8317 www.timmons.com

YOUR VISION ACHIEVED THROUGH OURS.

REVISION DESCRIPTION	
DATE	REVISION DESCRIPTION
02/21/2022	REVISED PER COUNTY COMMENTS
06/27/2022	REVISED PER COUNTY COMMENTS

DATE

10/18/21

DRAWN BY

J.FOX

DESIGNED BY

J.FOX

CHECKED BY

C.KOTARSKI

SCALE

1"=100'

JOB NO.

40919

SHEET NO.

C1.0


EXISTING CONDITIONS

TIMMONS GROUP

SOUTHWOOD PHASE II REDEVELOPMENT

ALBEMARLE COUNTY, VA

These plans and associated documents are the exclusive property of TIMMONS GROUP and may not be reproduced in whole or in part and shall not be used for any purpose whatsoever, inclusive, but not limited to construction, bidding, and/or construction taking without the express written consent of TIMMONS GROUP.

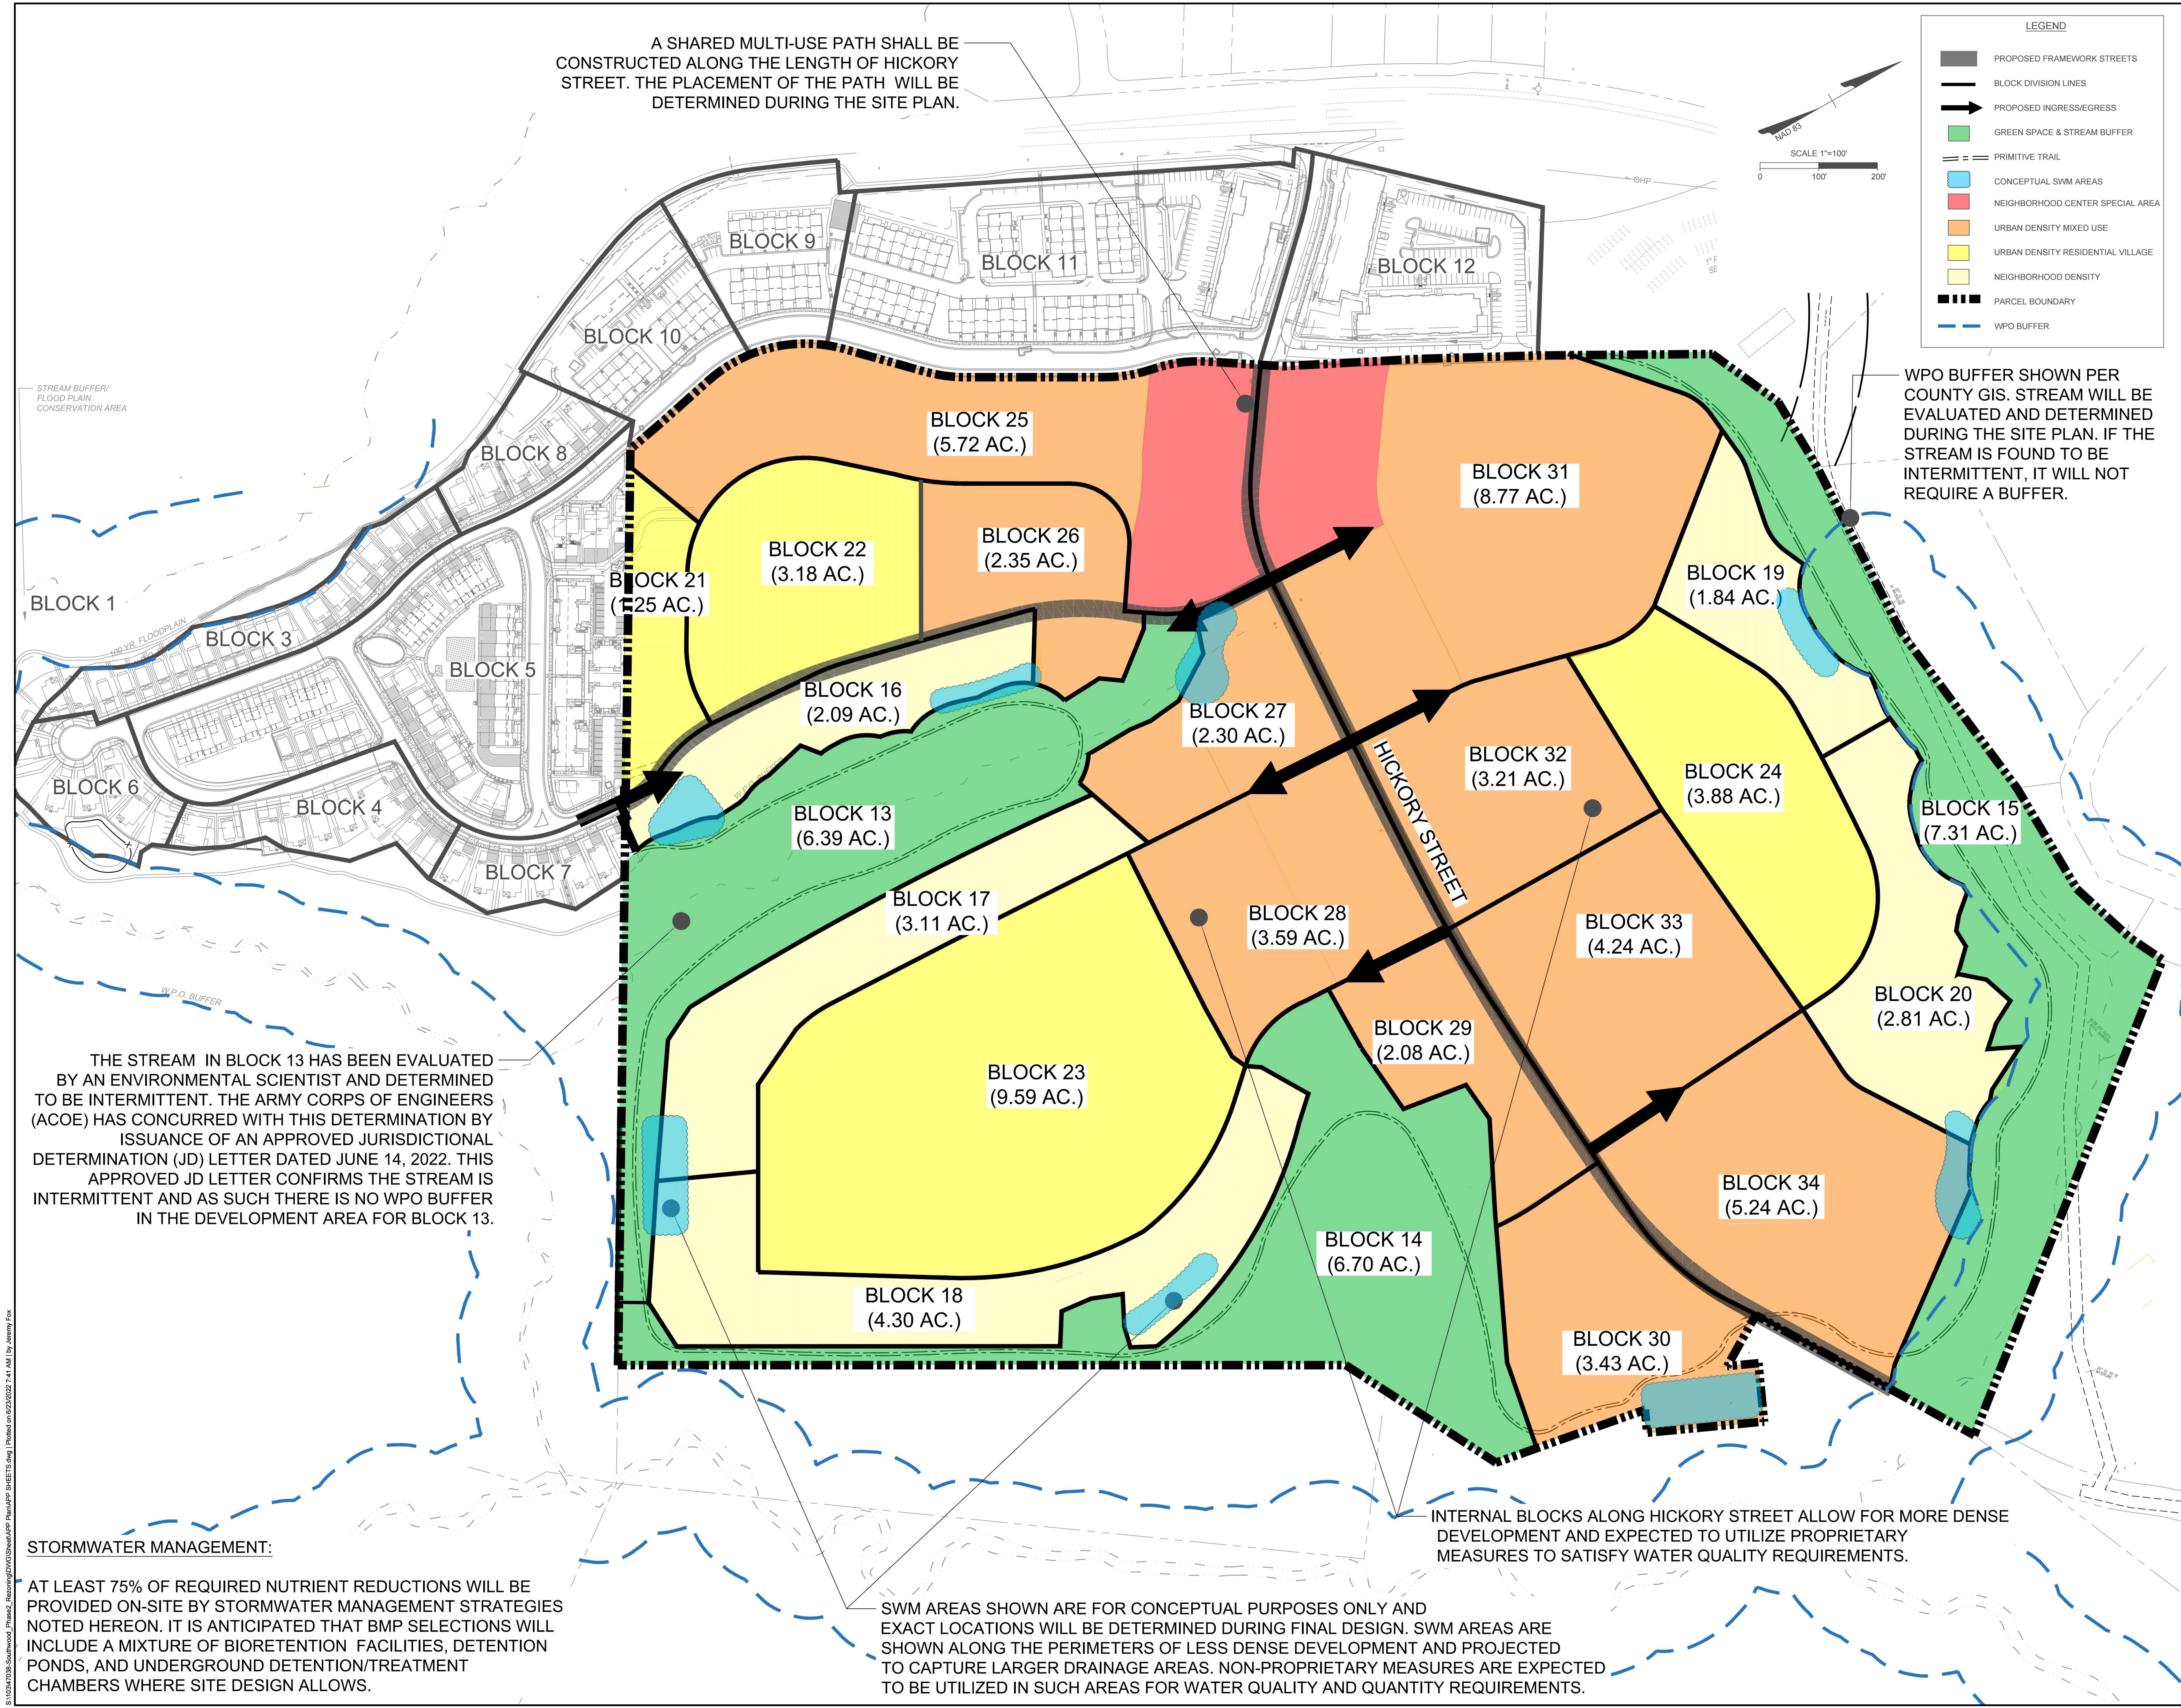

THIS DRAWING PREPARED AT THE
CHARLOTTEVILLE OFFICE
608 Preston Avenue, Suite 200 | Charlottesville, VA 22903
TEL 434.295.5624 FAX 434.295.8317 www.timmons.com

YOUR VISION ACHIEVED THROUGH OURS.

REVISION DESCRIPTION

DATE	02/21/2022
REVISED PER COUNTY COMMENTS	06/27/2022
REVISED PER COUNTY COMMENTS	

DATE

10/18/21

DRAWN BY

J.FOX

DESIGNED BY

J.FOX

CHECKED BY

C.KOTARSKI

SCALE

1"=100'

TIMMONS GROUP

SOUTHWOOD PHASE II REDEVELOPMENT

ALBEMARLE COUNTY, VA

APPLICATION & GREEN SPACE PLAN

JOB NO.


40919

SHEET NO.

C2.0

These plans and associated documents are the exclusive property of TIMMONS GROUP and may not be reproduced in whole or in part and shall not be used for any purpose whatsoever, inclusive, but not limited to construction, bidding, and/or construction taking without the express written consent of TIMMONS GROUP.

S:\04\7038_Southwood_Phase2_Rezoning\DWG\Sheet\DWG_Plan\APP SHEETS.dwg | Plotted on 6/23/2022 7:41 AM | by Jeremy Fox

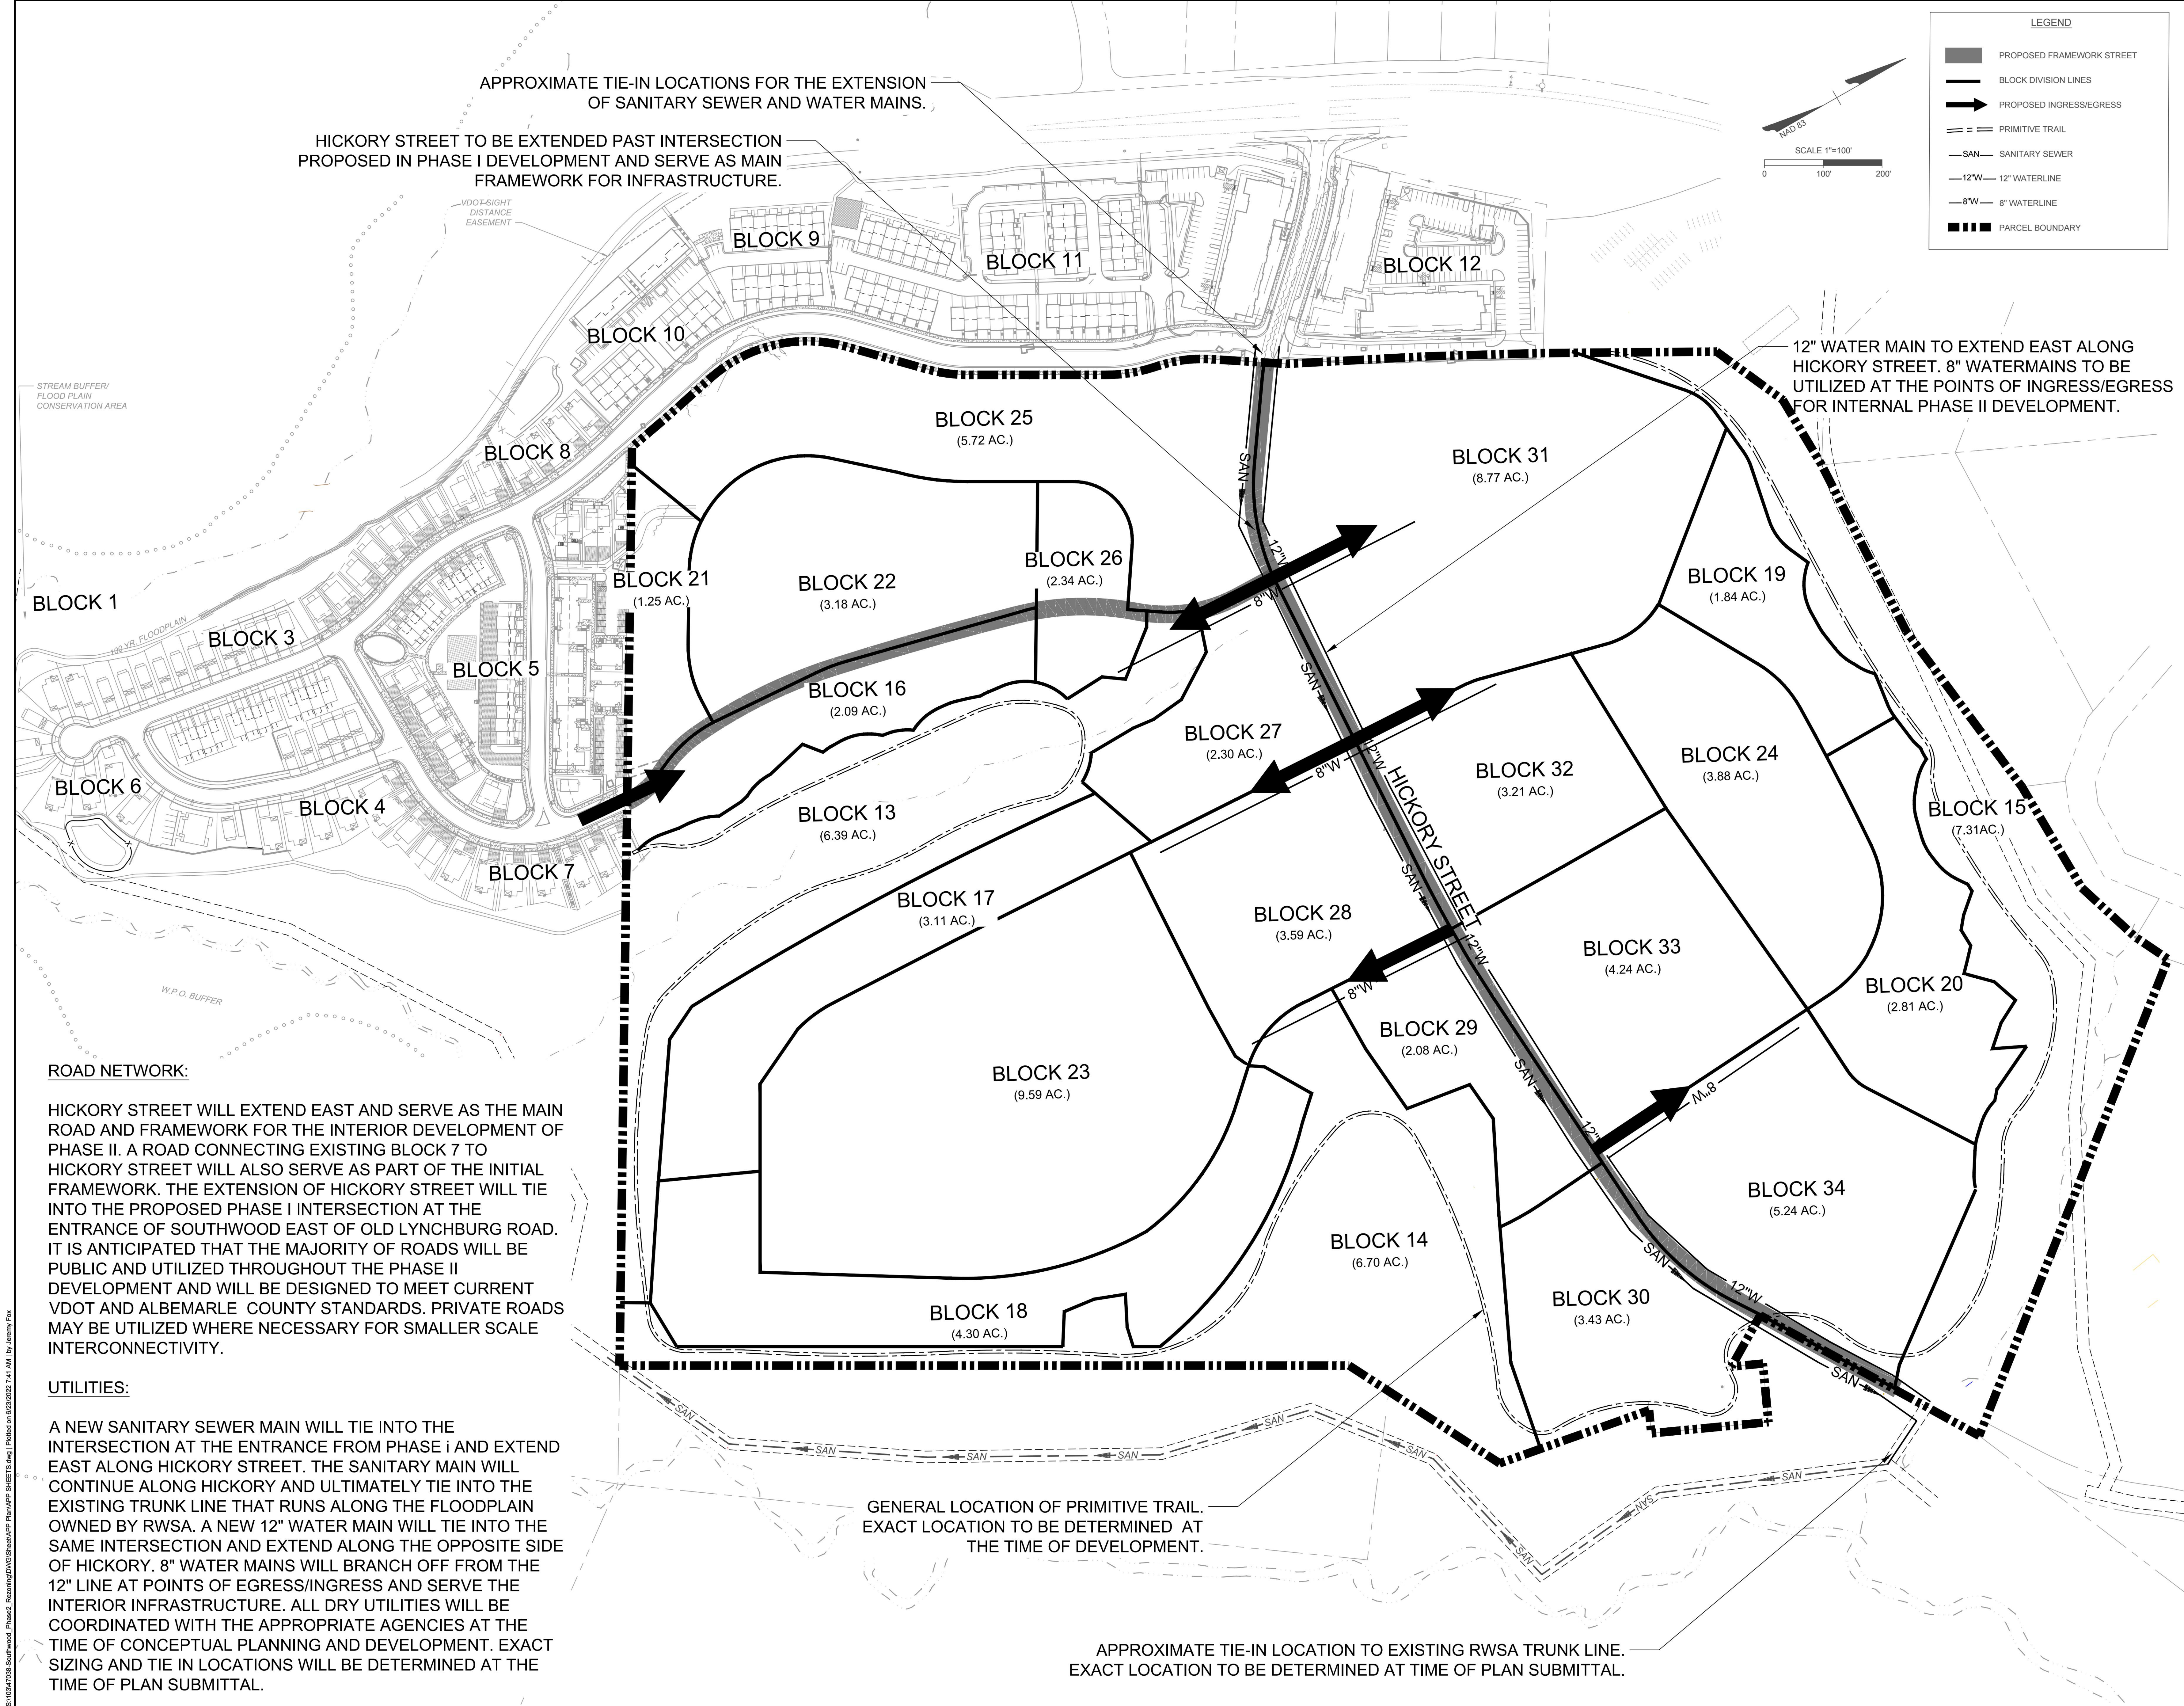

ROAD NETWORK:

HICKORY STREET WILL EXTEND EAST AND SERVE AS THE MAIN ROAD AND FRAMEWORK FOR THE INTERIOR DEVELOPMENT OF PHASE II. A ROAD CONNECTING EXISTING BLOCK 7 TO HICKORY STREET WILL ALSO SERVE AS PART OF THE INITIAL FRAMEWORK. THE EXTENSION OF HICKORY STREET WILL TIE INTO THE PROPOSED PHASE I INTERSECTION AT THE ENTRANCE OF SOUTHWOOD EAST OF OLD LYNCHBURG ROAD. IT IS ANTICIPATED THAT THE MAJORITY OF ROADS WILL BE PUBLIC AND UTILIZED THROUGHOUT THE PHASE II DEVELOPMENT AND WILL BE DESIGNED TO MEET CURRENT VDOT AND ALBEMARLE COUNTY STANDARDS. PRIVATE ROADS MAY BE UTILIZED WHERE NECESSARY FOR SMALLER SCALE INTERCONNECTIVITY.

UTILITIES:

A NEW SANITARY SEWER MAIN WILL TIE INTO THE INTERSECTION AT THE ENTRANCE FROM PHASE I AND EXTEND EAST ALONG HICKORY STREET. THE SANITARY MAIN WILL CONTINUE ALONG HICKORY AND ULTIMATELY TIE INTO THE EXISTING TRUNK LINE THAT RUNS ALONG THE FLOODPLAIN OWNED BY RWSA. A NEW 12" WATER MAIN WILL TIE INTO THE SAME INTERSECTION AND EXTEND ALONG THE OPPOSITE SIDE OF HICKORY. 8" WATER MAINS WILL BRANCH OFF FROM THE 12" LINE AT POINTS OF EGRESS/INGRESS AND SERVE THE INTERIOR INFRASTRUCTURE. ALL DRY UTILITIES WILL BE COORDINATED WITH THE APPROPRIATE AGENCIES AT THE TIME OF CONCEPTUAL PLANNING AND DEVELOPMENT. EXACT SIZING AND TIE IN LOCATIONS WILL BE DETERMINED AT THE TIME OF PLAN SUBMITTAL.

THIS DRAWING PREPARED AT THE
CHARLOTTEVILLE OFFICE
608 Preston Avenue, Suite 200 | Charlottesville, VA 22903
TEL 434.295.5624 FAX 434.295.8317 www.timmons.com

YOUR VISION ACHIEVED THROUGH OURS.

TIMMONS GROUP

SOUTHWOOD PHASE II REDEVELOPMENT

ALBEMARLE COUNTY, VA

INFRASTRUCTURE PLAN

JOB NO.
40919

SHEET NO.
C3.0

REVISION DESCRIPTION

DATE

REVISOR

DATE

REVISOR

DATE

REVISOR

02/21/2022

06/27/2022

10/18/21

J.FOX

J.FOX









C.KOTARSKI

SCALE

1"=100'

These plans and associated documents are the exclusive property of TIMMONS GROUP and may not be reproduced in whole or in part and shall not be used for any purpose whatsoever, inclusive, but not limited to construction, bidding, and/or construction taking without the express written consent of TIMMONS GROUP.

S:\04\7035_Southwood_Phase2_Rezoning\DWG\Sheet\40919.dwg [Plotted on 6/23/2022 7:41 AM] by Jeremy Fox

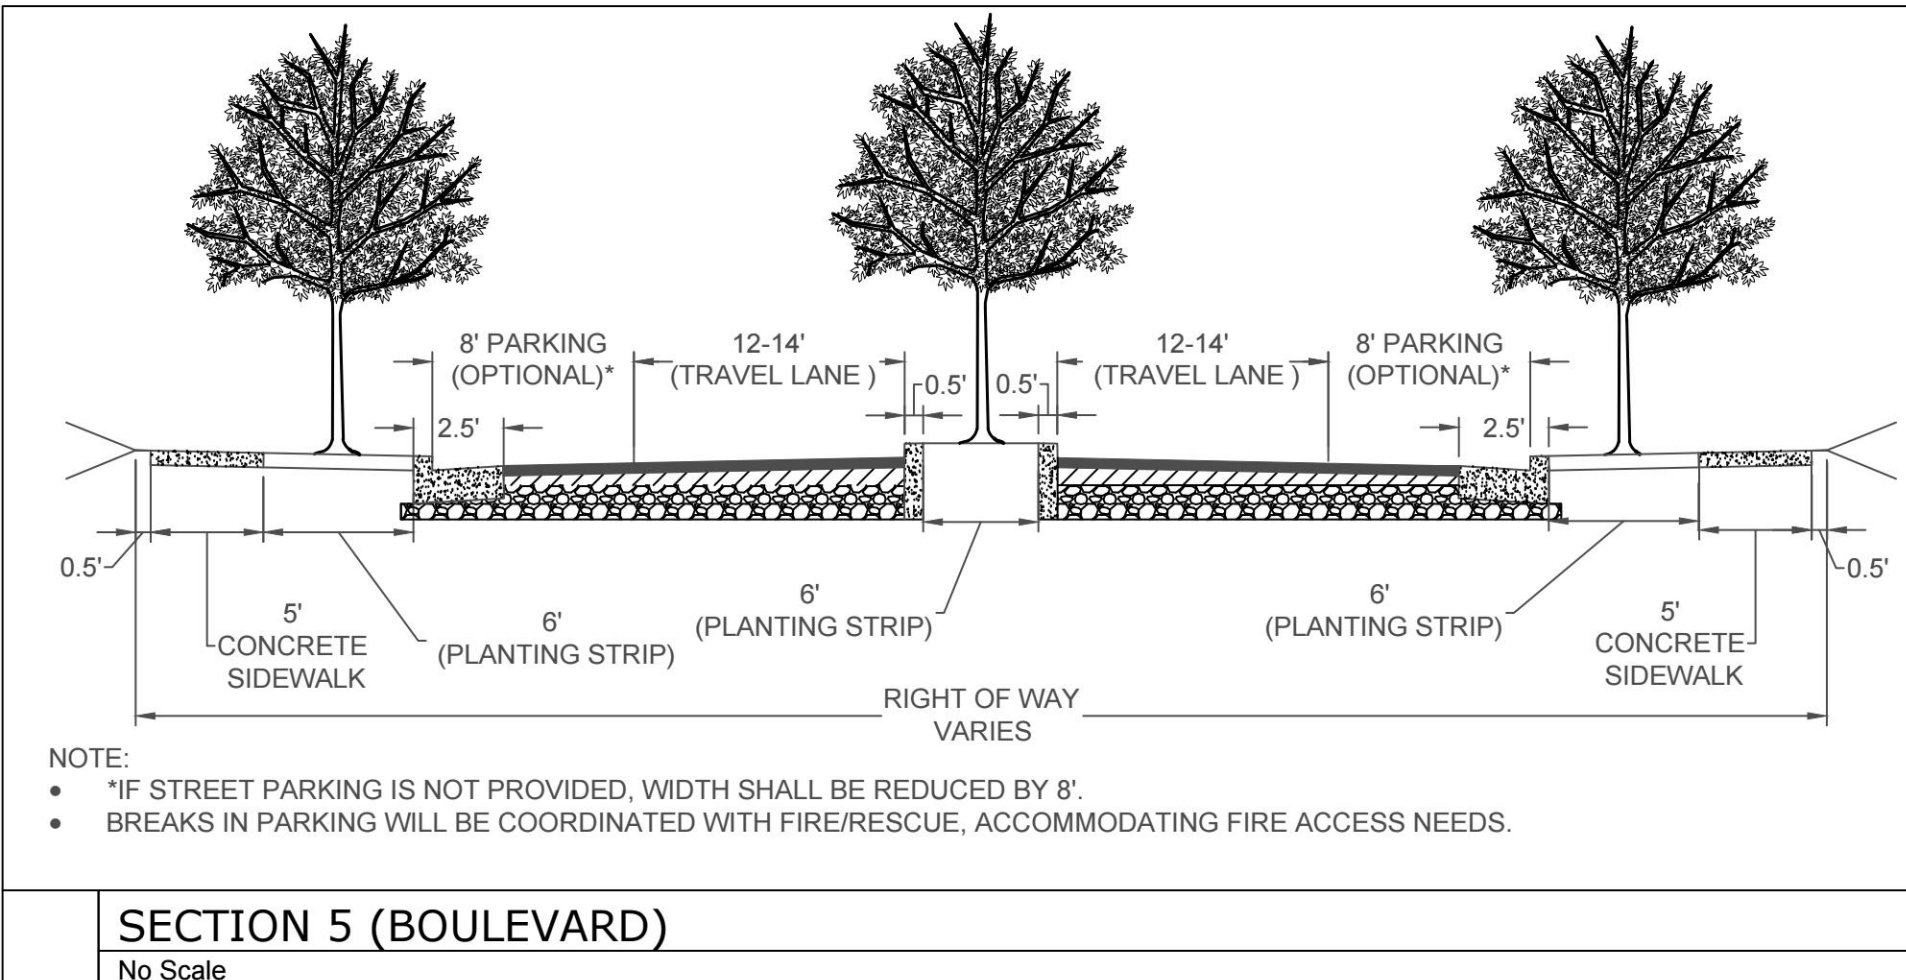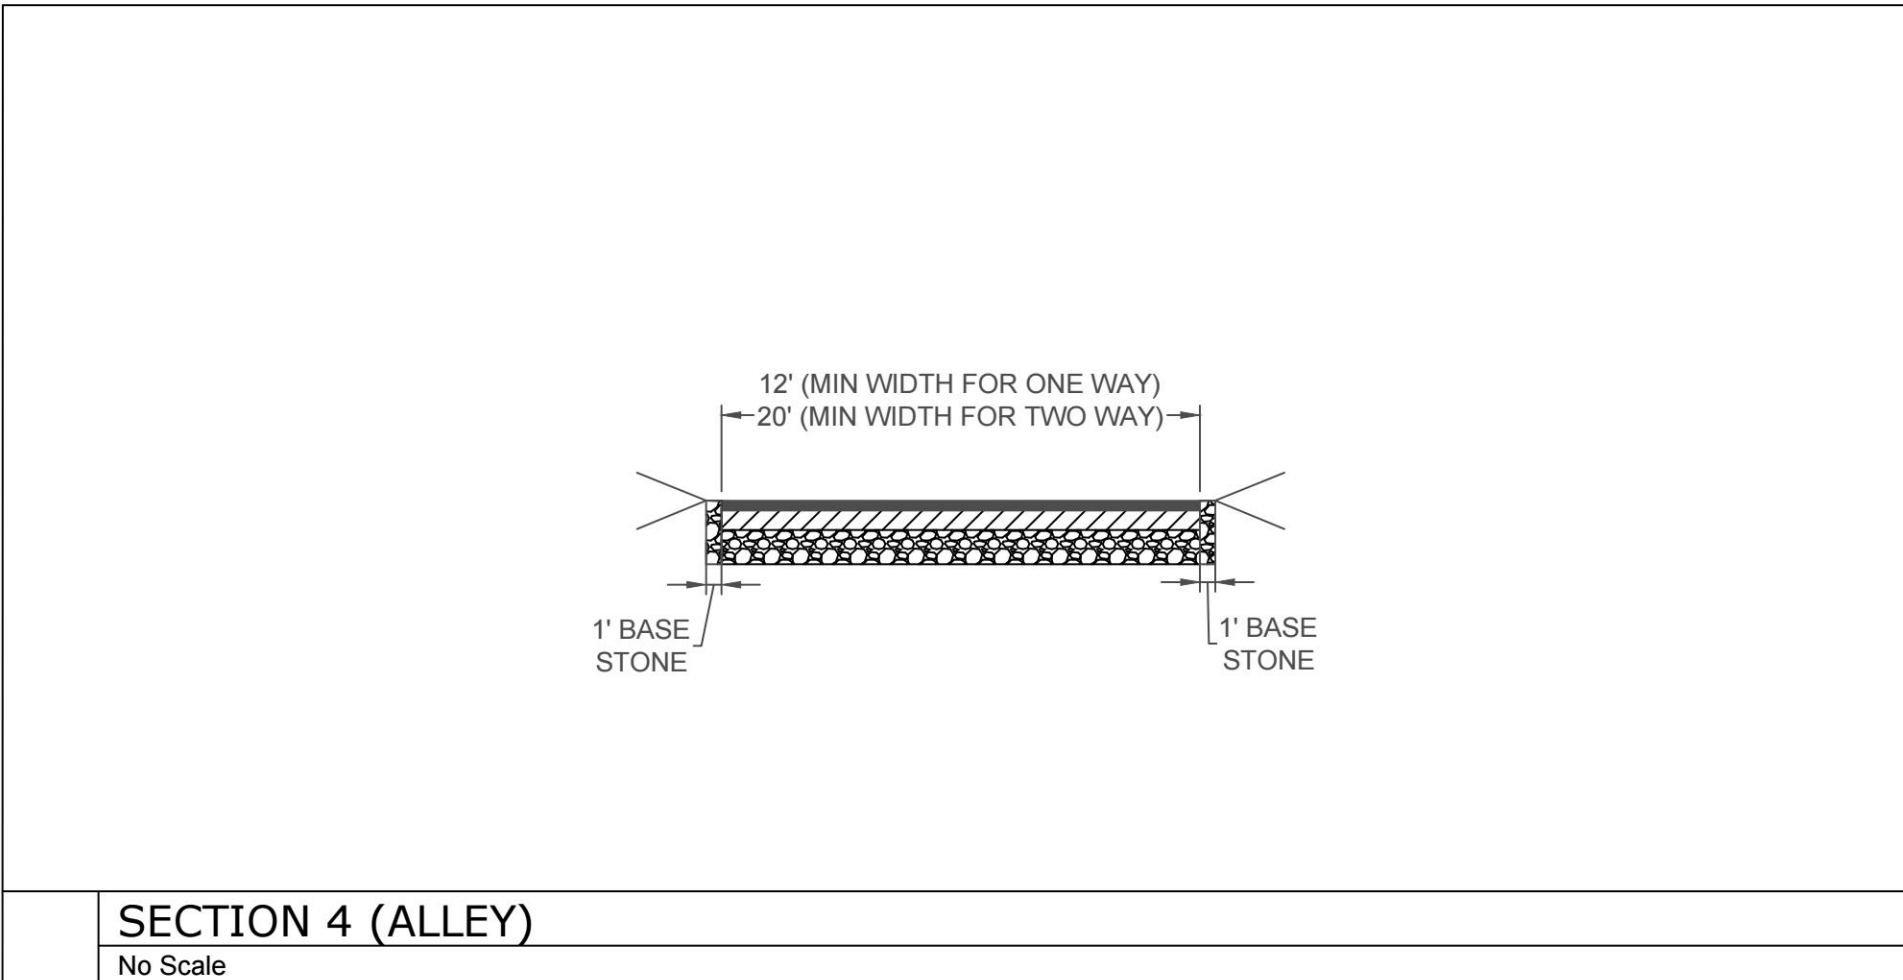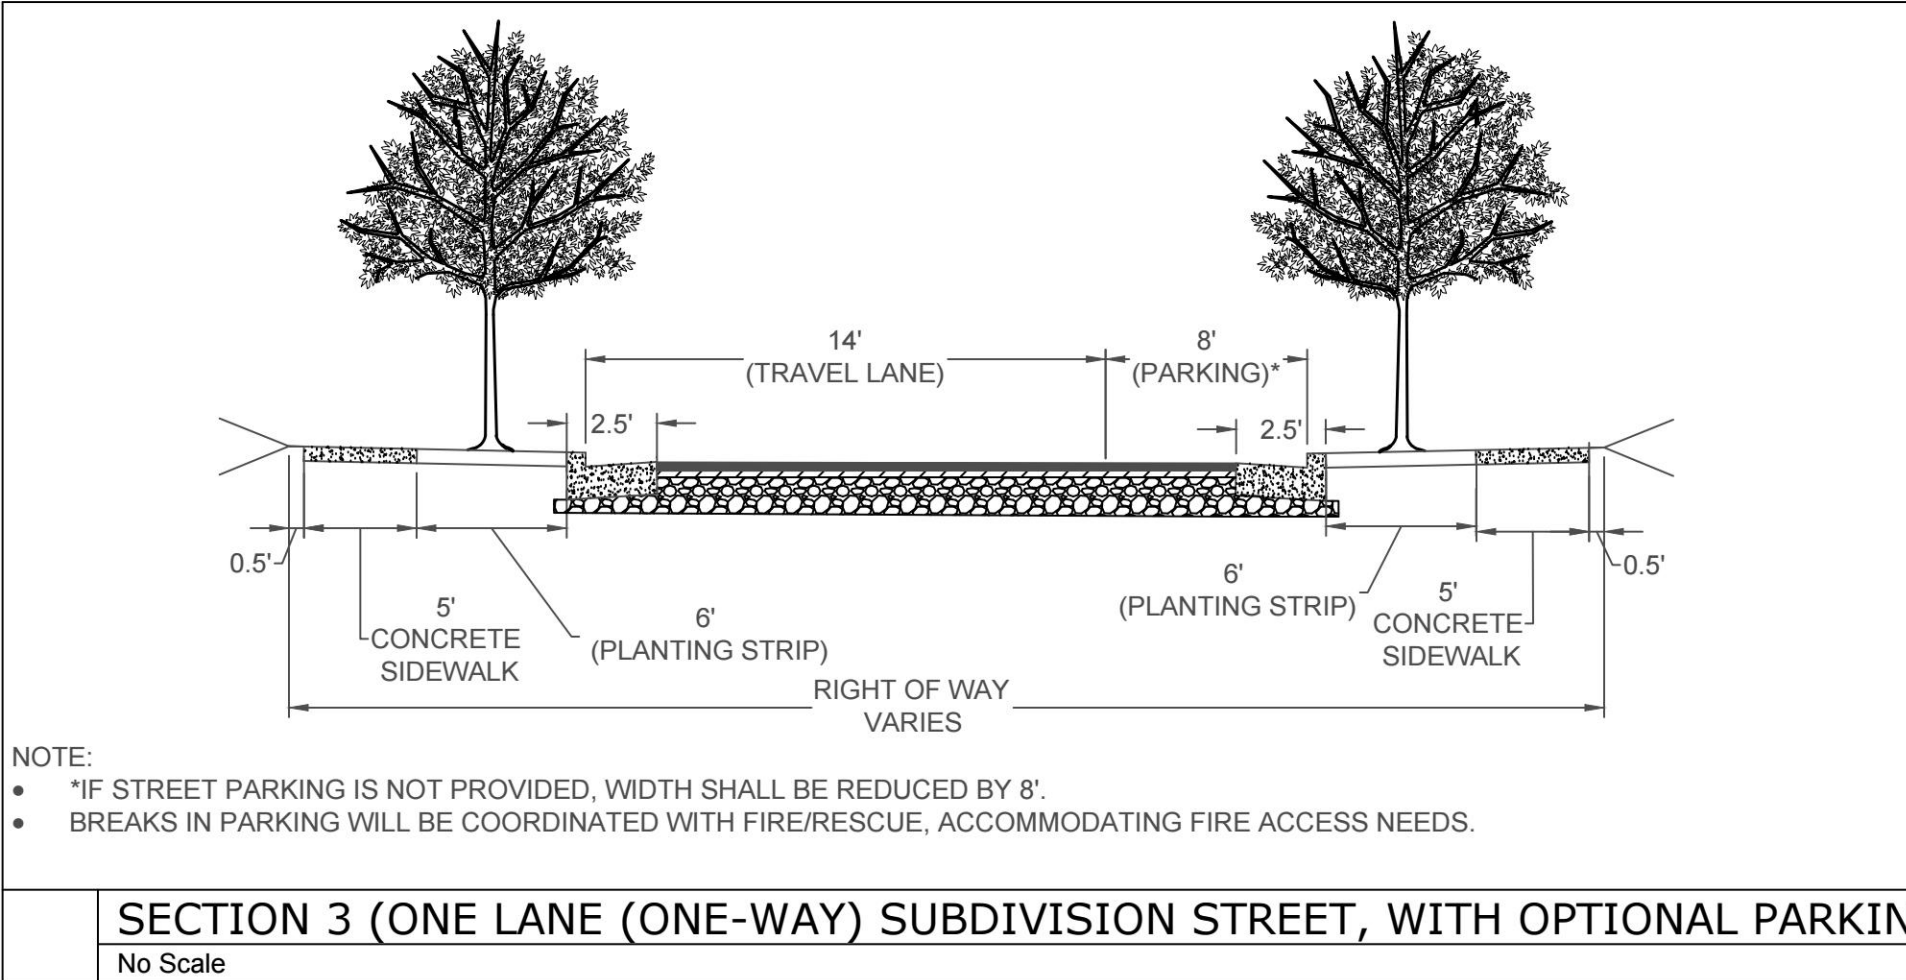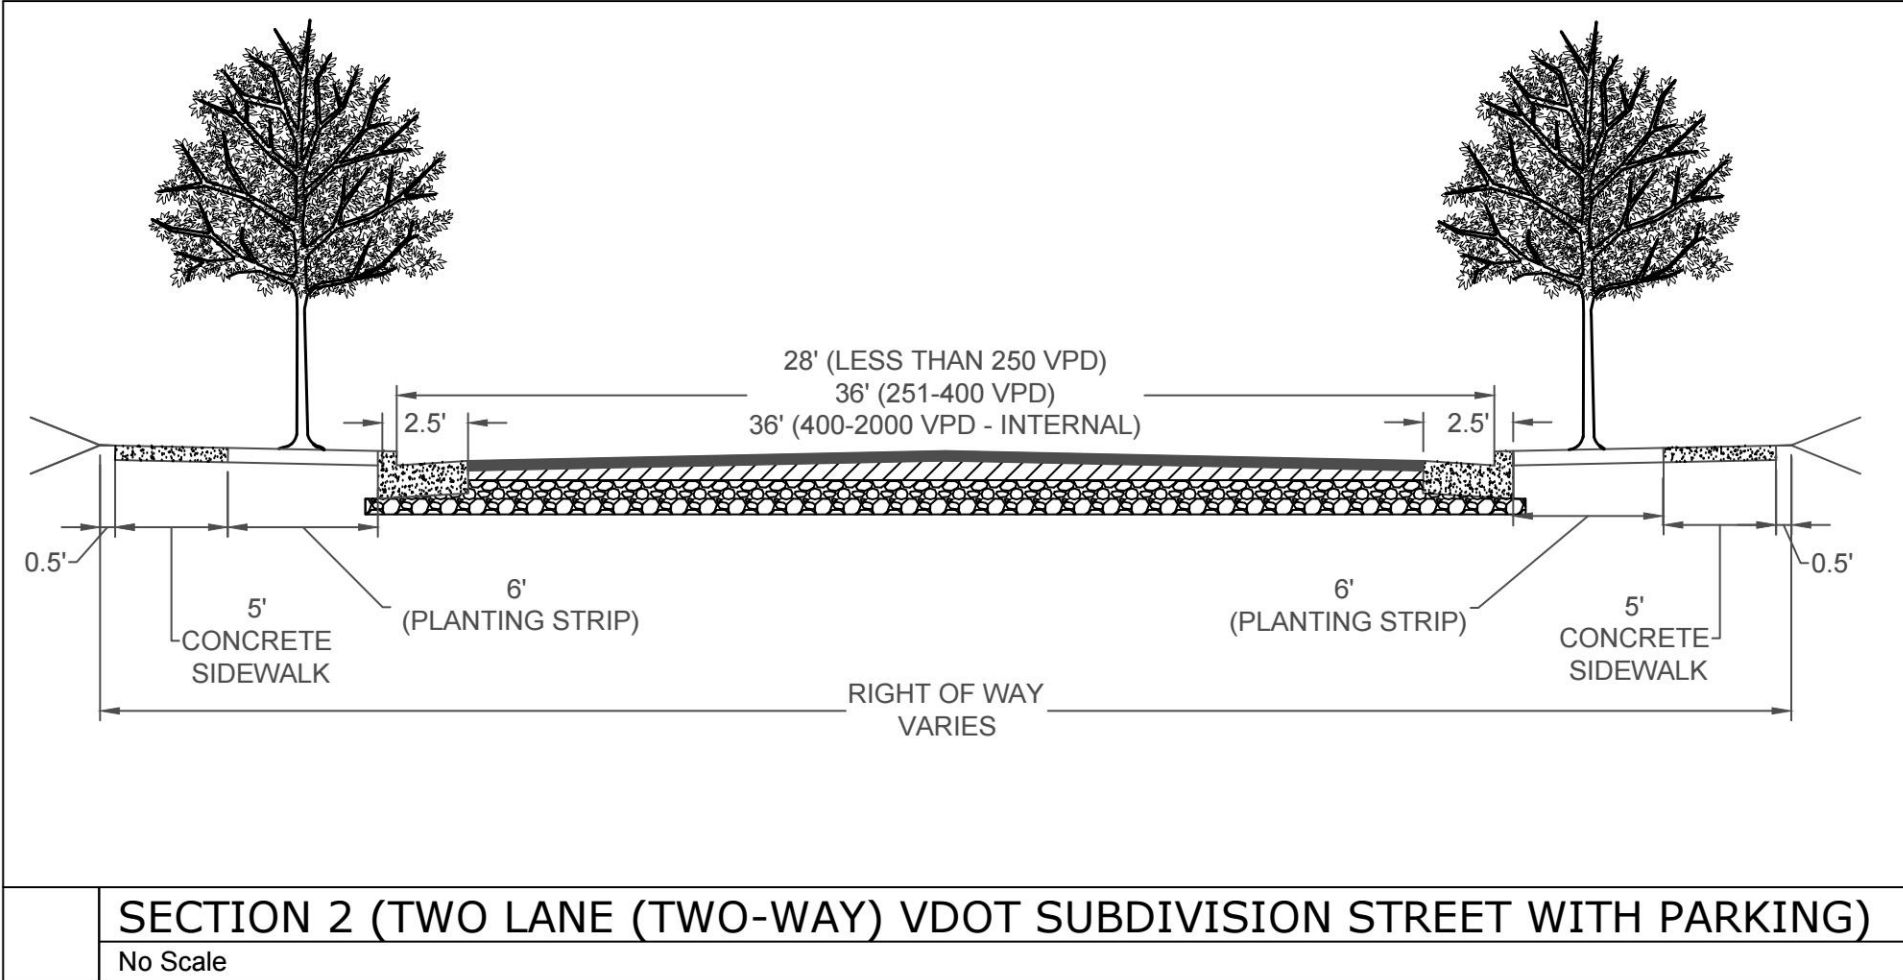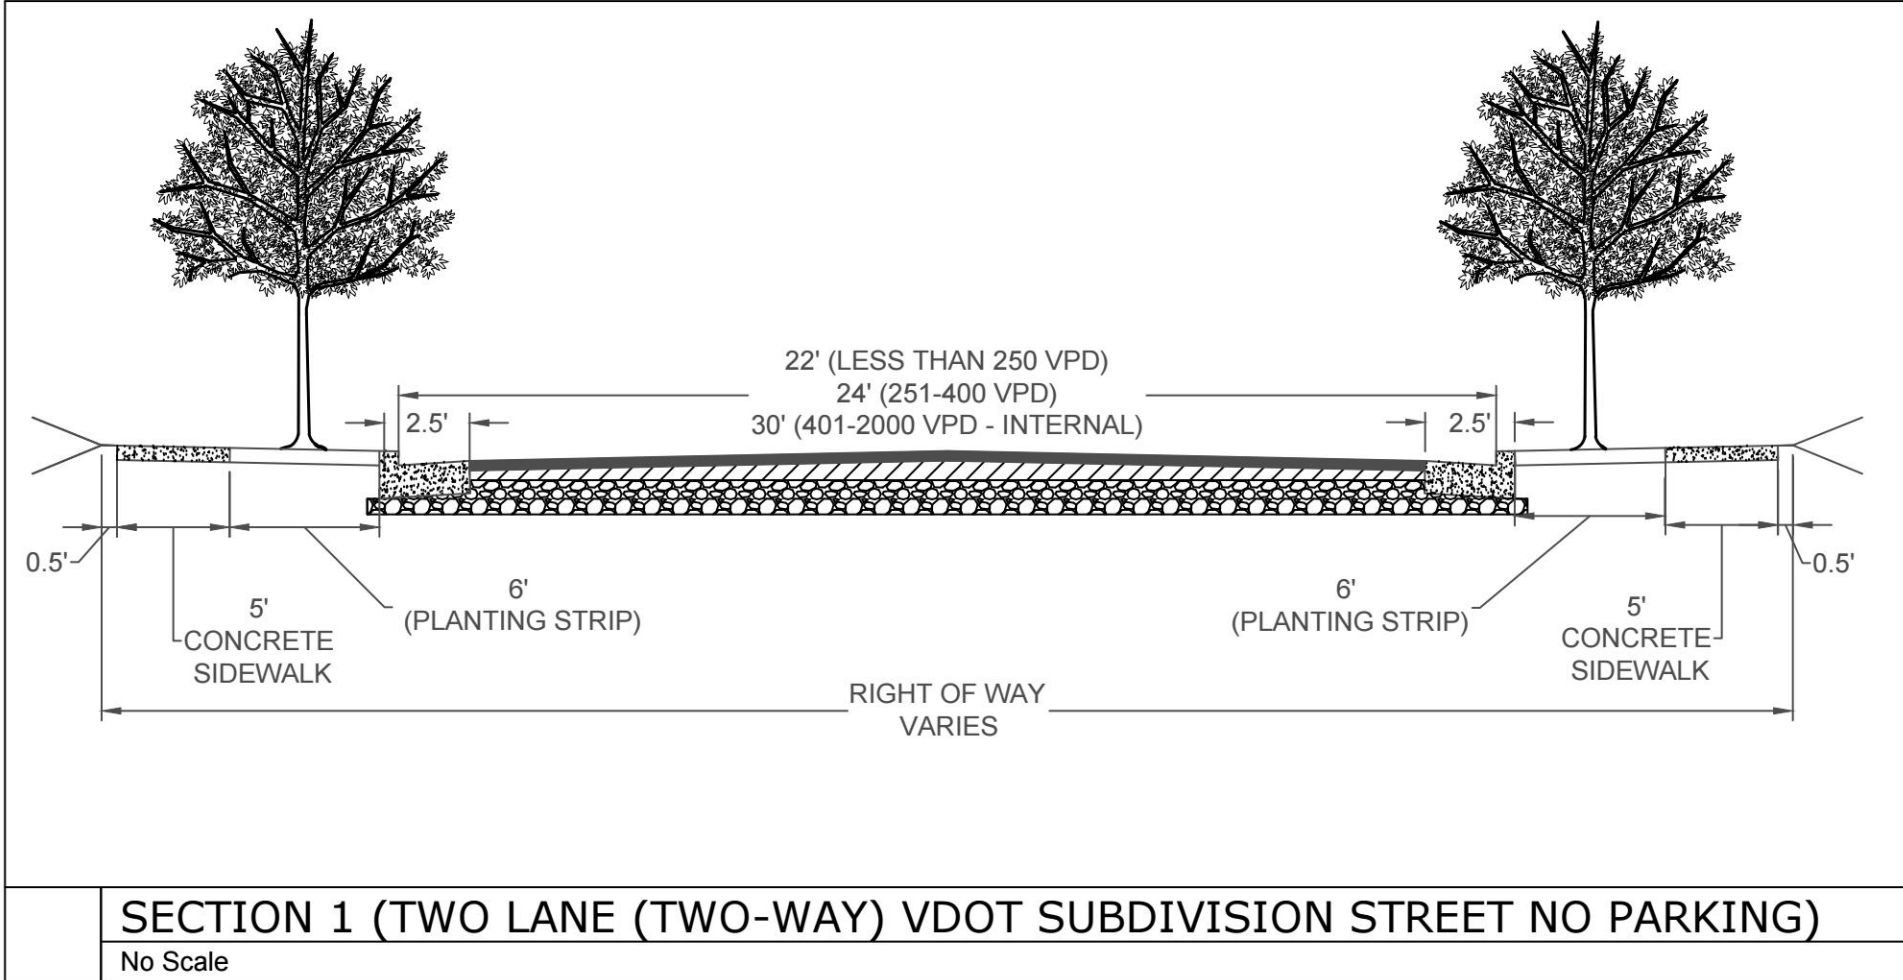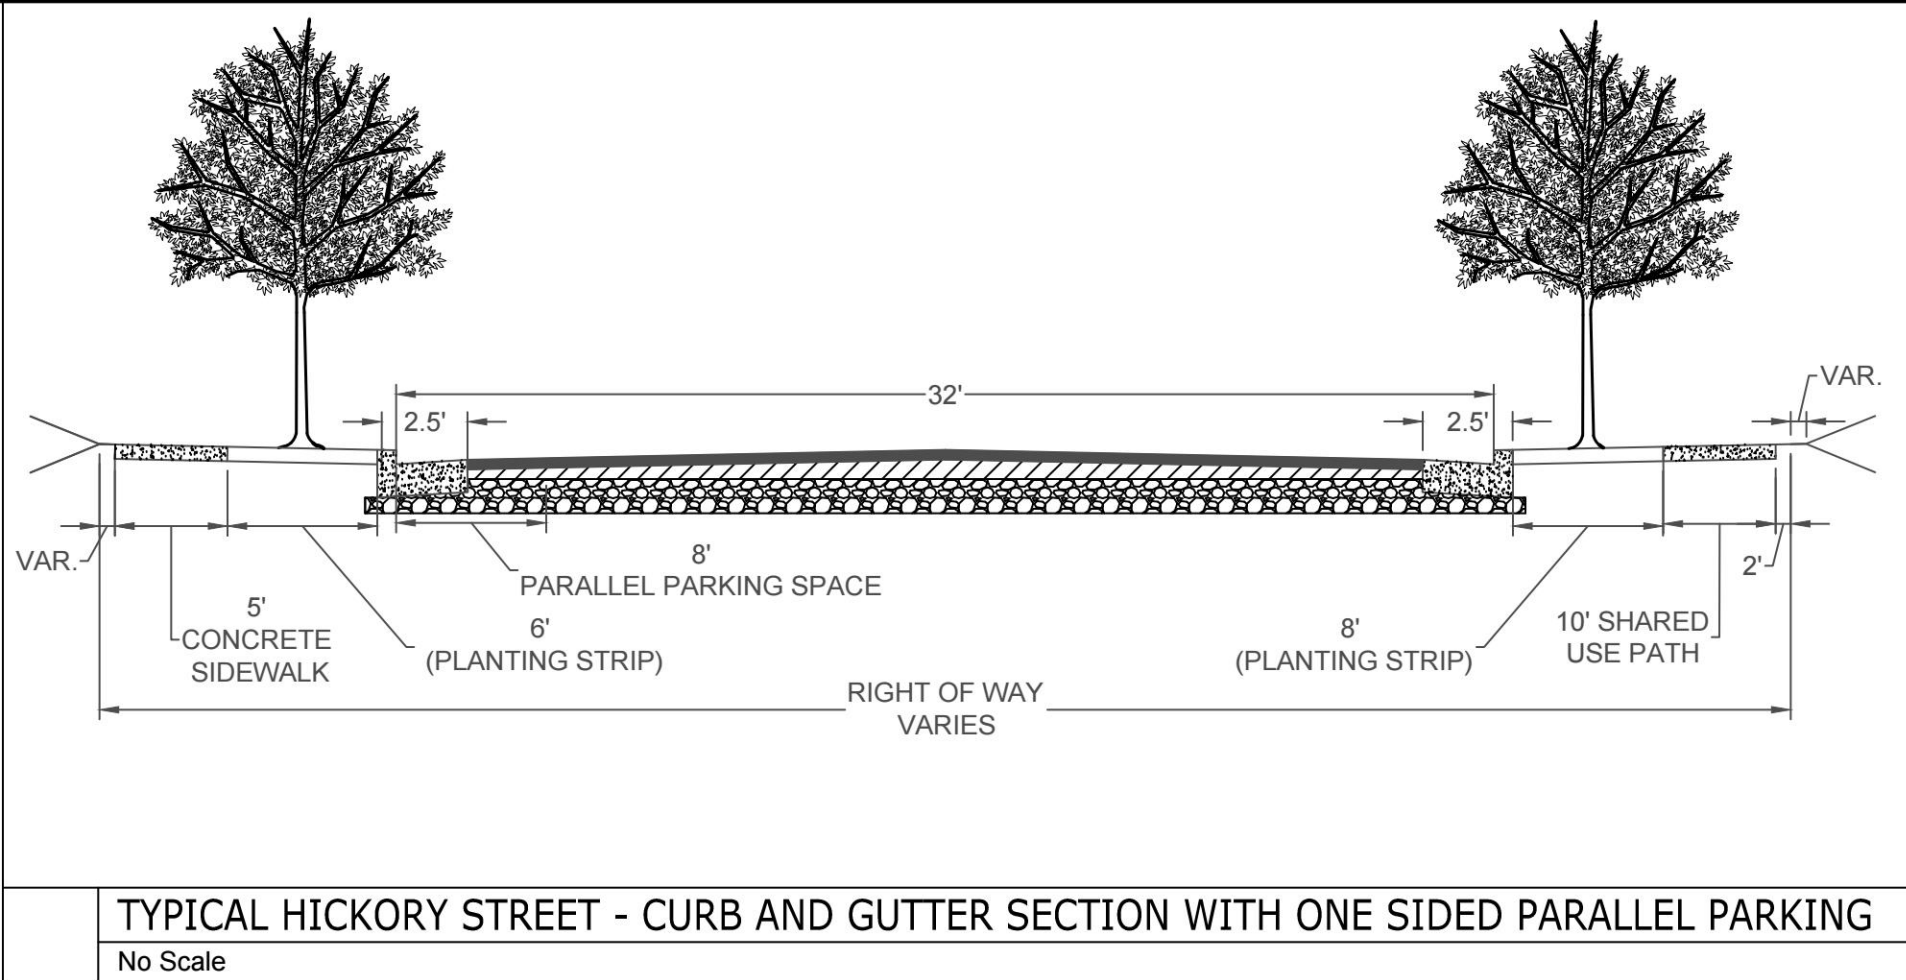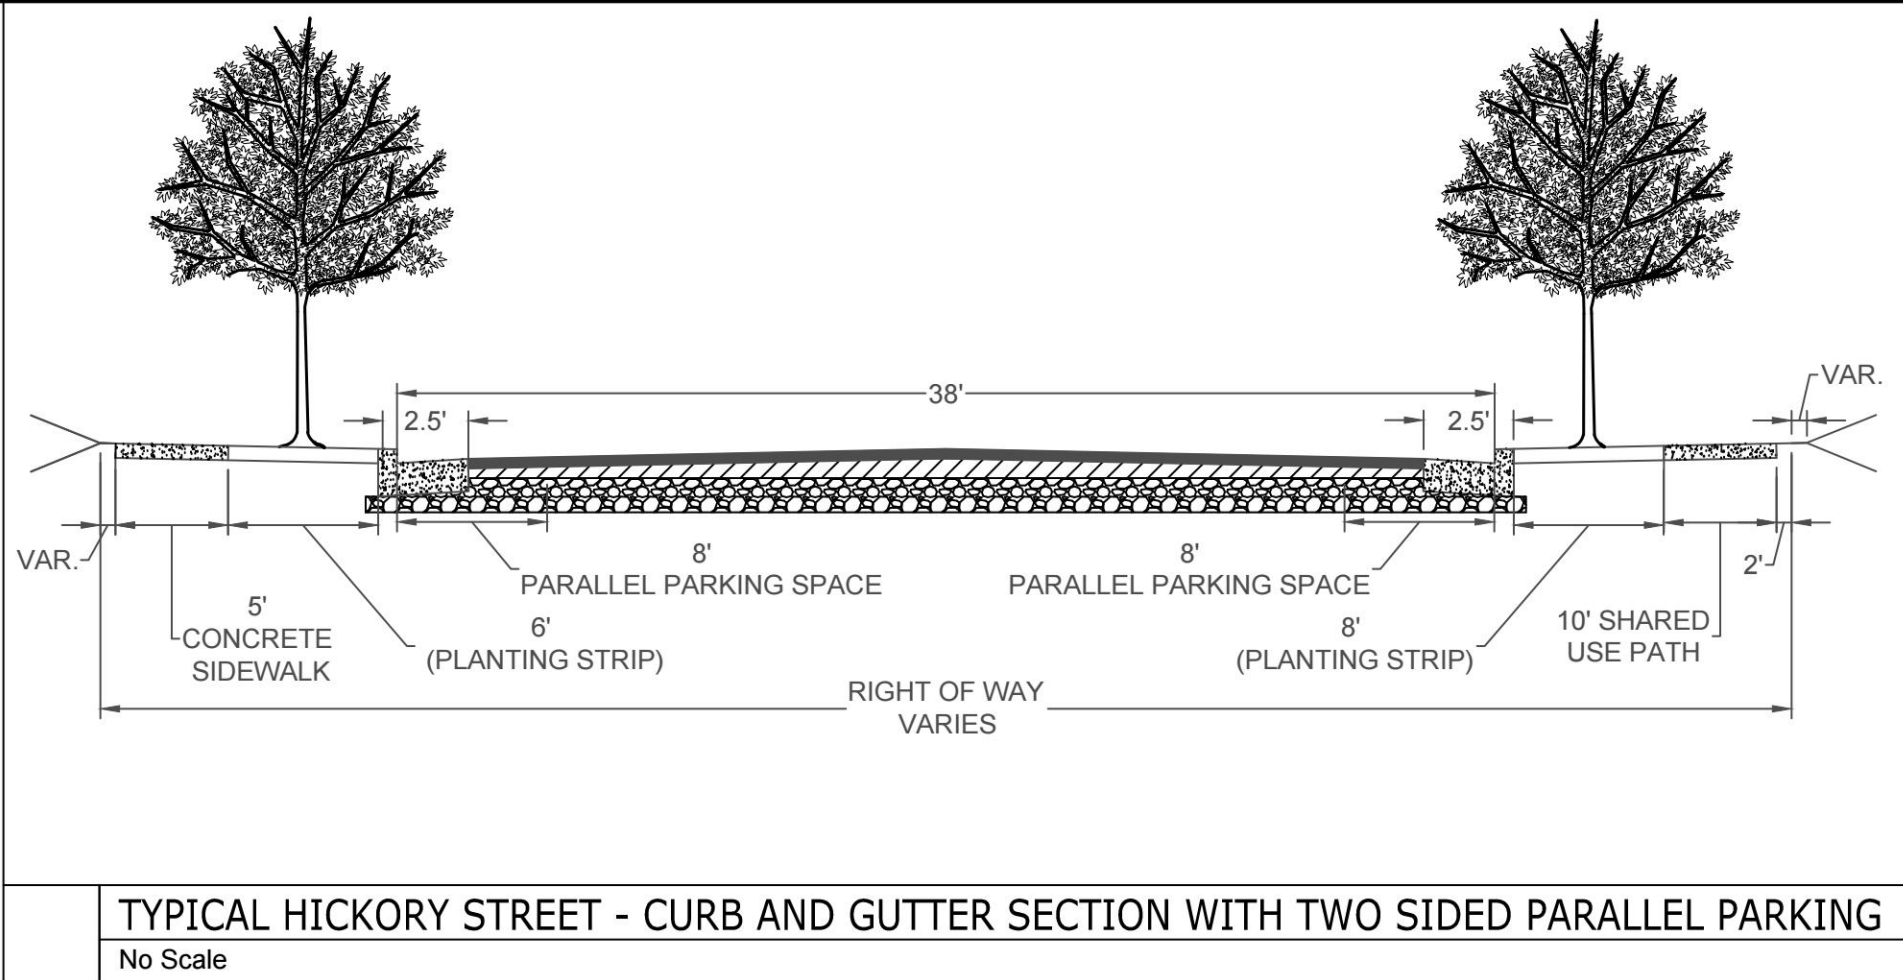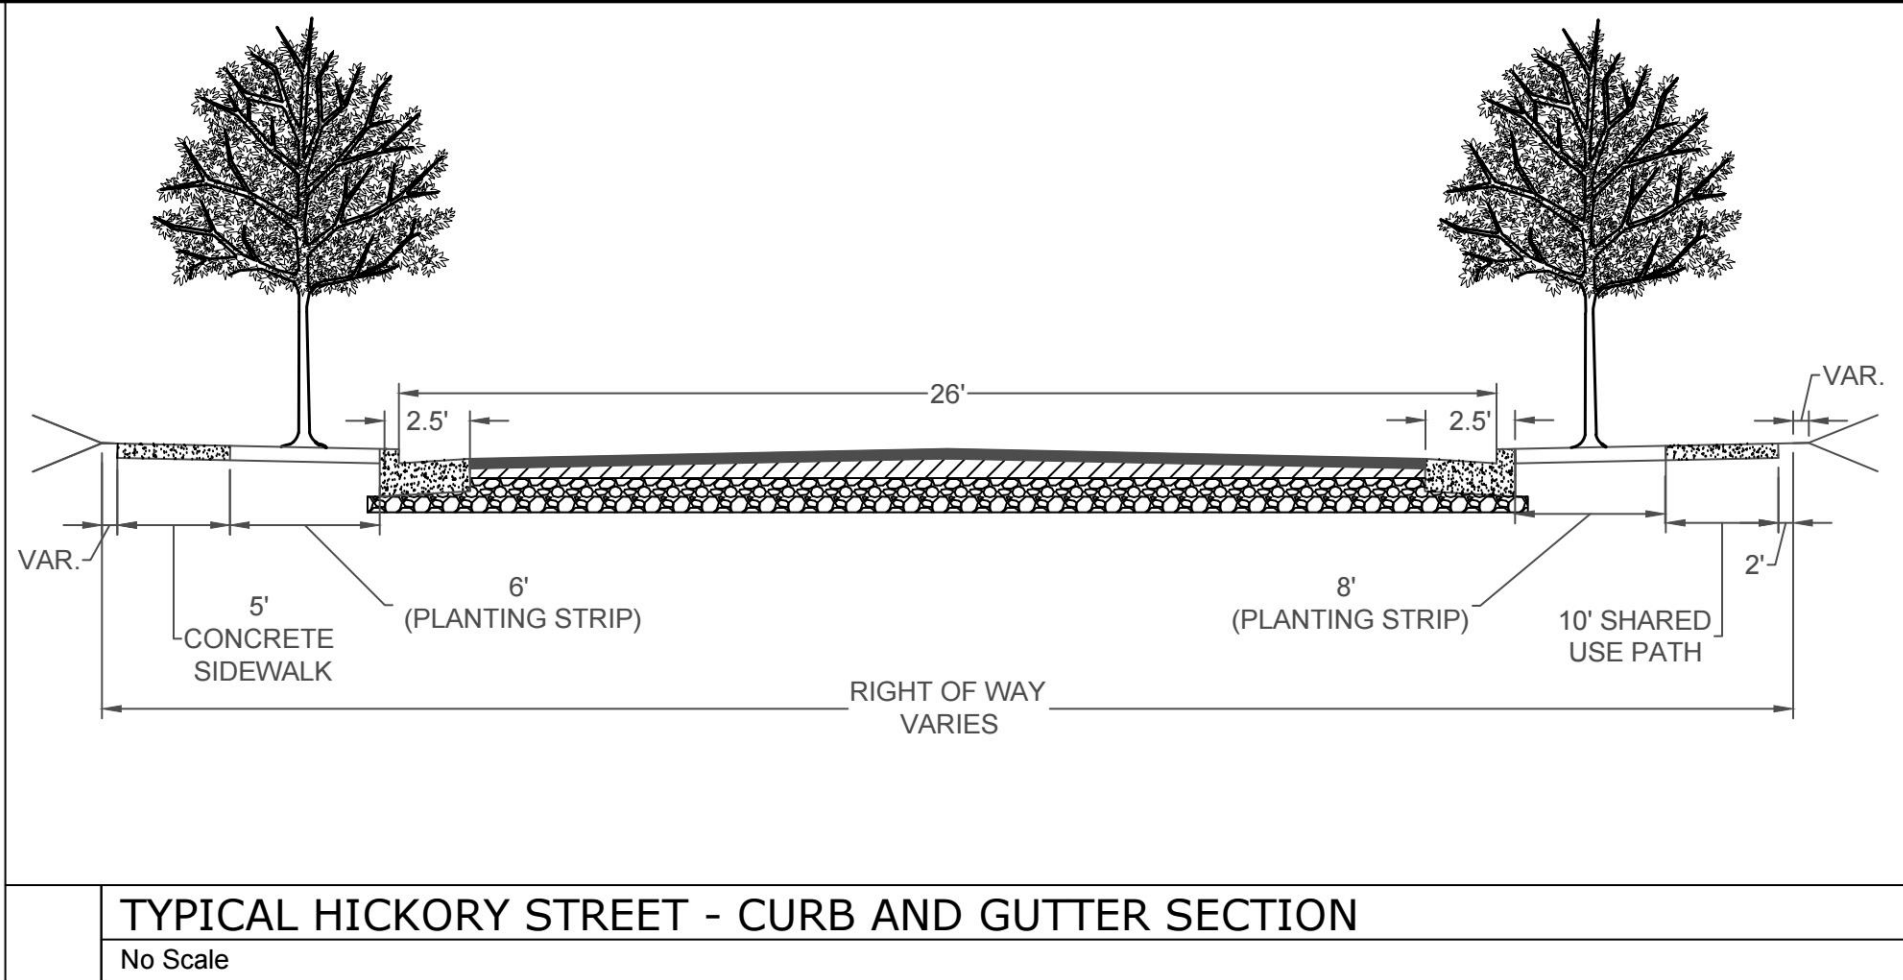

THIS DRAWING PREPARED AT THE
CHARLOTTEVILLE OFFICE
608 Preston Avenue, Suite 200 | Charlottesville, VA 22903
TEL 434.295.5624 FAX 434.295.8317 www.timmons.com

YOUR VISION ACHIEVED THROUGH OURS.

REVISION DESCRIPTION

REVISED PER COUNTY COMMENTS

REVISED PER COUNTY COMMENTS

DATE

02/21/2022

06/27/2022

DATE

10/18/21

DRAWN BY

J.FOX

DESIGNED BY

J.FOX

CHECKED BY

C.KOTARSKI

SCALE

N/A

TIMMONS GROUP

SOUTHWOOD PHASE II REDEVELOPMENT

ALBEMARLE COUNTY, VA

TYPICAL ROAD SECTIONS


JOB NO.

40919

SHEET NO.

C4.0

These plans and associated documents are the exclusive property of TIMMONS GROUP and may not be reproduced in whole or in part and shall not be used for any purpose whatsoever, inclusive, but not limited to construction, bidding, and/or construction taking without the express written consent of TIMMONS GROUP.

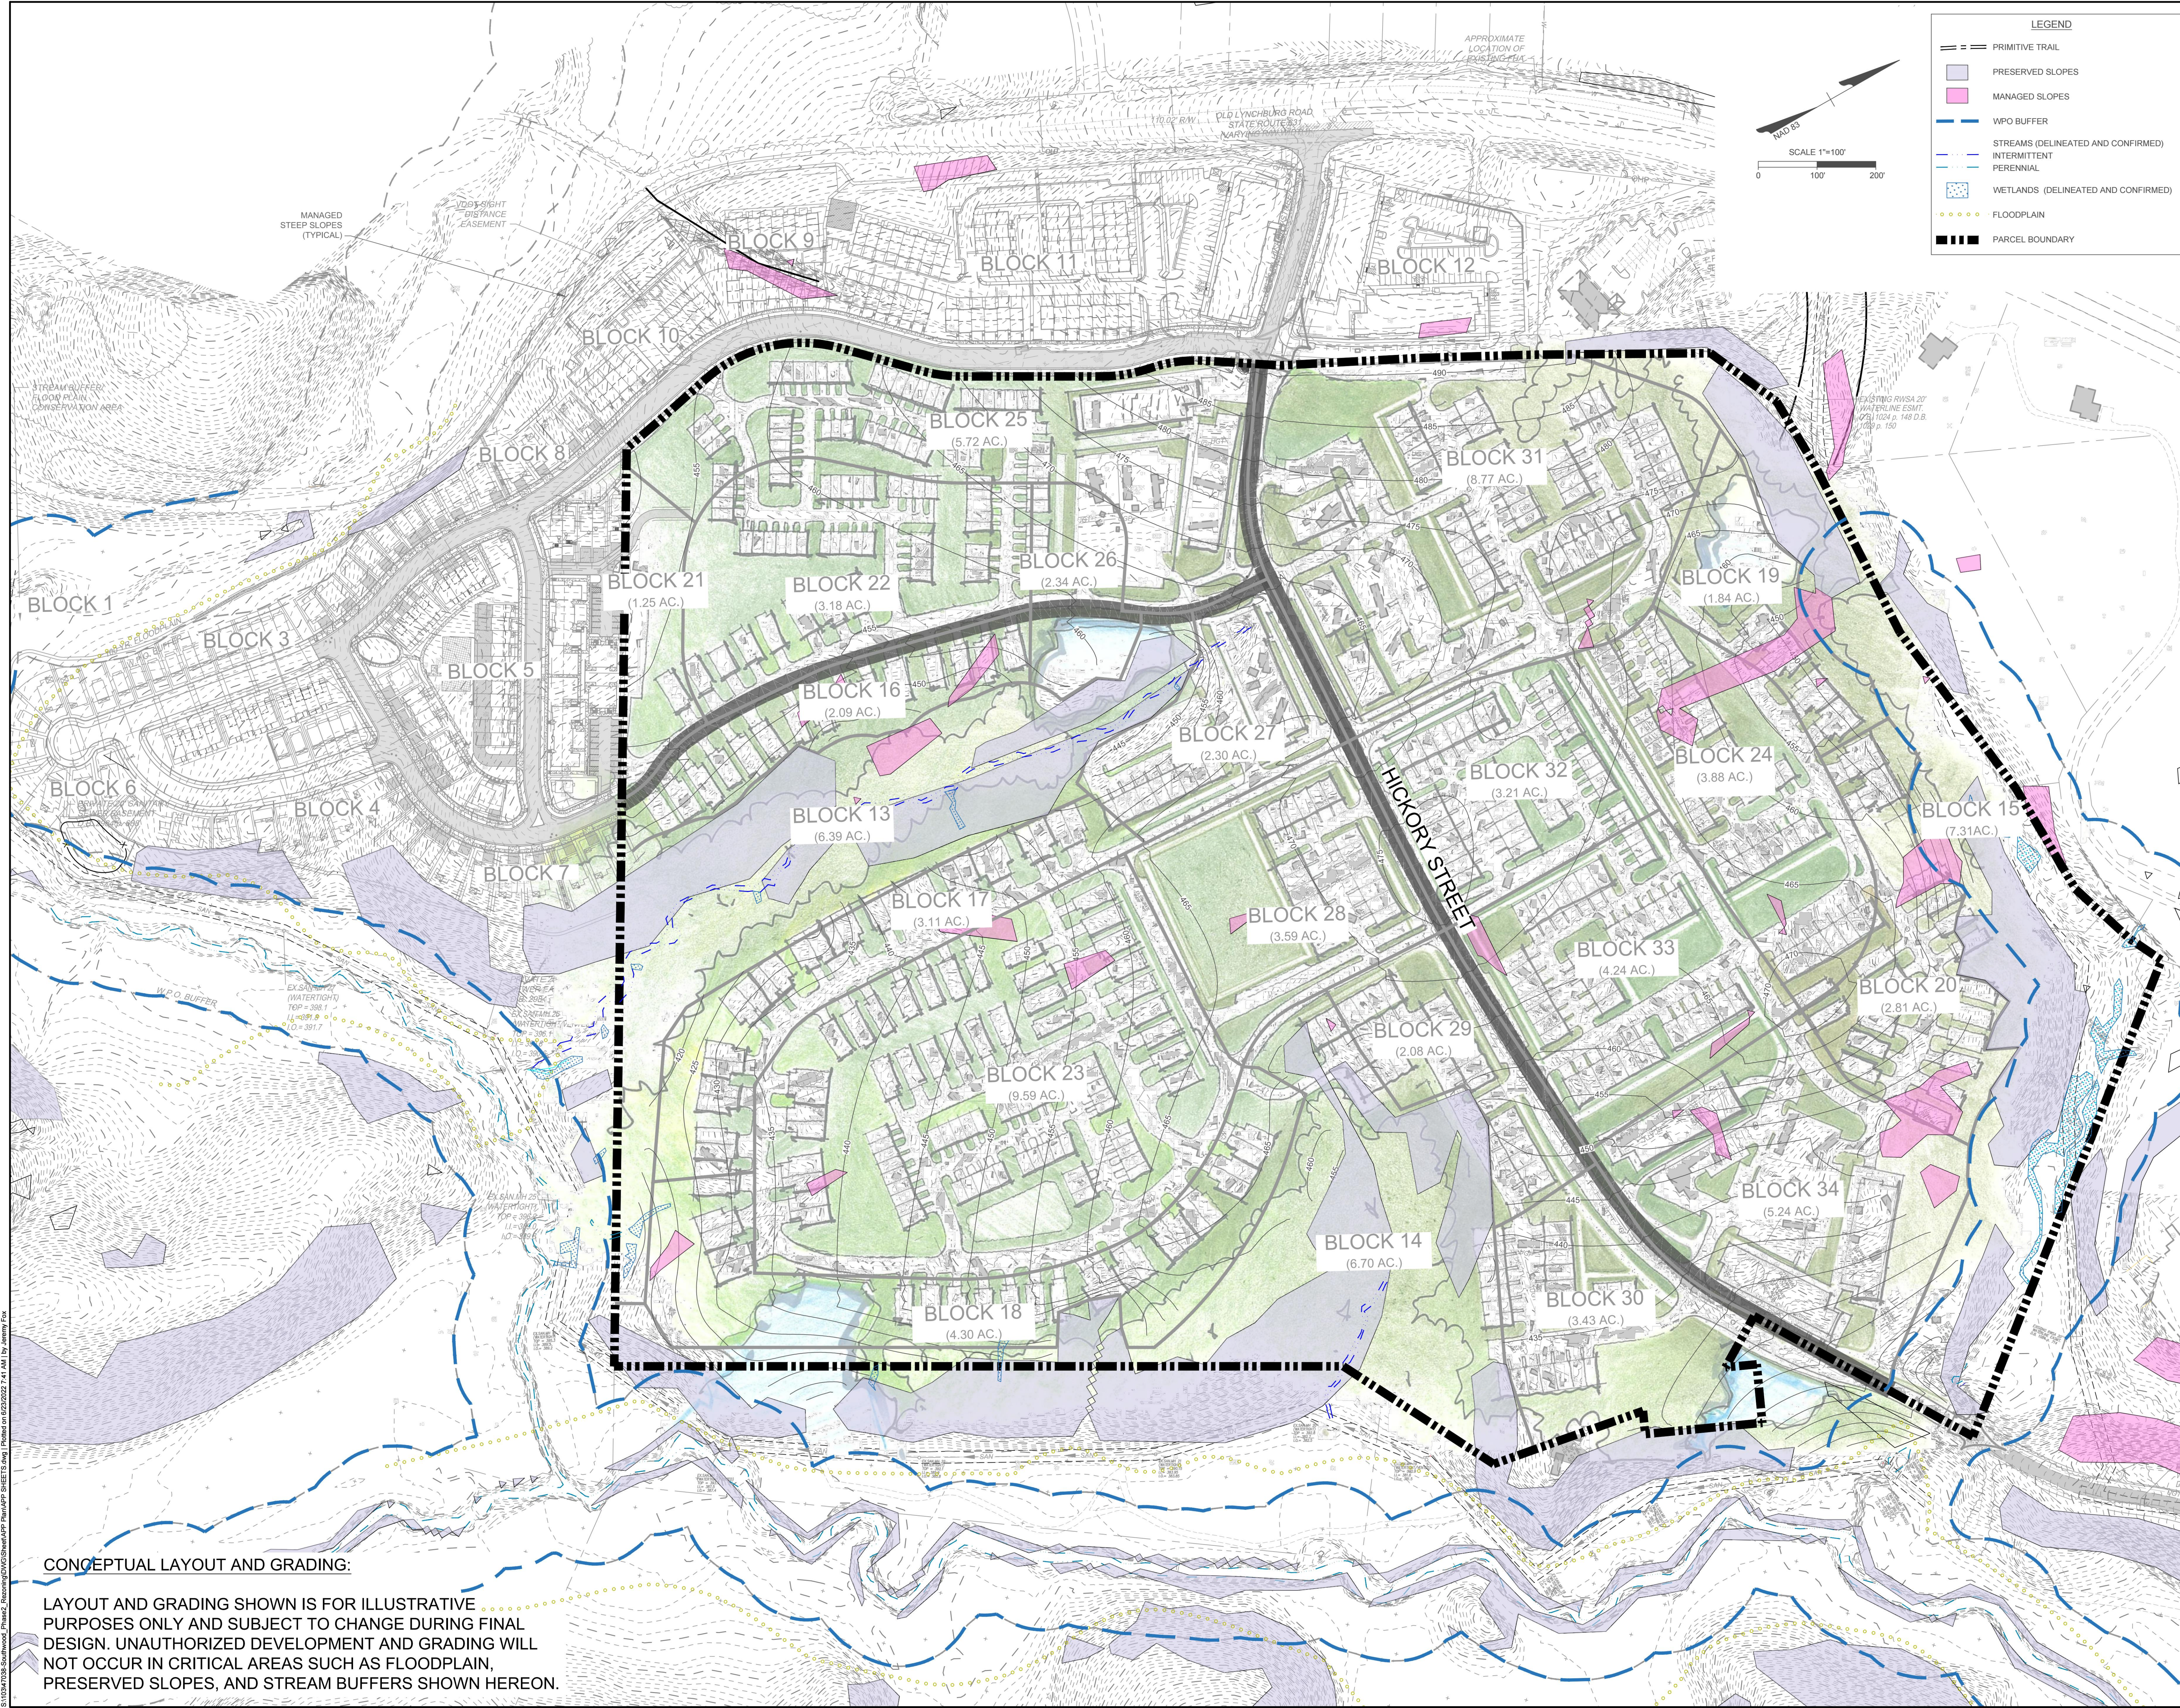

THIS DRAWING PREPARED AT THE
CHARLOTTEVILLE OFFICE
608 Preston Avenue, Suite 200 | Charlottesville, VA 22903
TEL 434.295.5624 FAX 434.295.8317 www.timmons.com

YOUR VISION ACHIEVED THROUGH OURS.

REVISION DESCRIPTION
REVISED PER COUNTY COMMENTS
REVISED PER COUNTY COMMENTS

DATE
02/21/2022
06/27/2022

DATE
10/18/21

DRAWN BY
J.FOX

DESIGNED BY
J.FOX

CHECKED BY
C.KOTARSKI

SCALE
1"=100'

TIMMONS GROUP

SOUTHWOOD PHASE II REDEVELOPMENT
ALBEMARLE COUNTY, VA
CONCEPTUAL GRADING PLAN

JOB NO.
40919
SHEET NO.
C5.0

S:\04\038_Southwood_Phase2_Resubmittal\DWG\Sheet\APP Final\APP SHEETS.dwg | Plotted on 6/23/2022 7:41 AM by Jeremy Fox

These plans and associated documents are the exclusive property of TIMMONS GROUP and may not be reproduced in whole or in part and shall not be used for any purpose whatsoever, inclusive, but not limited to construction, bidding, and/or construction taking without the express written consent of TIMMONS GROUP.