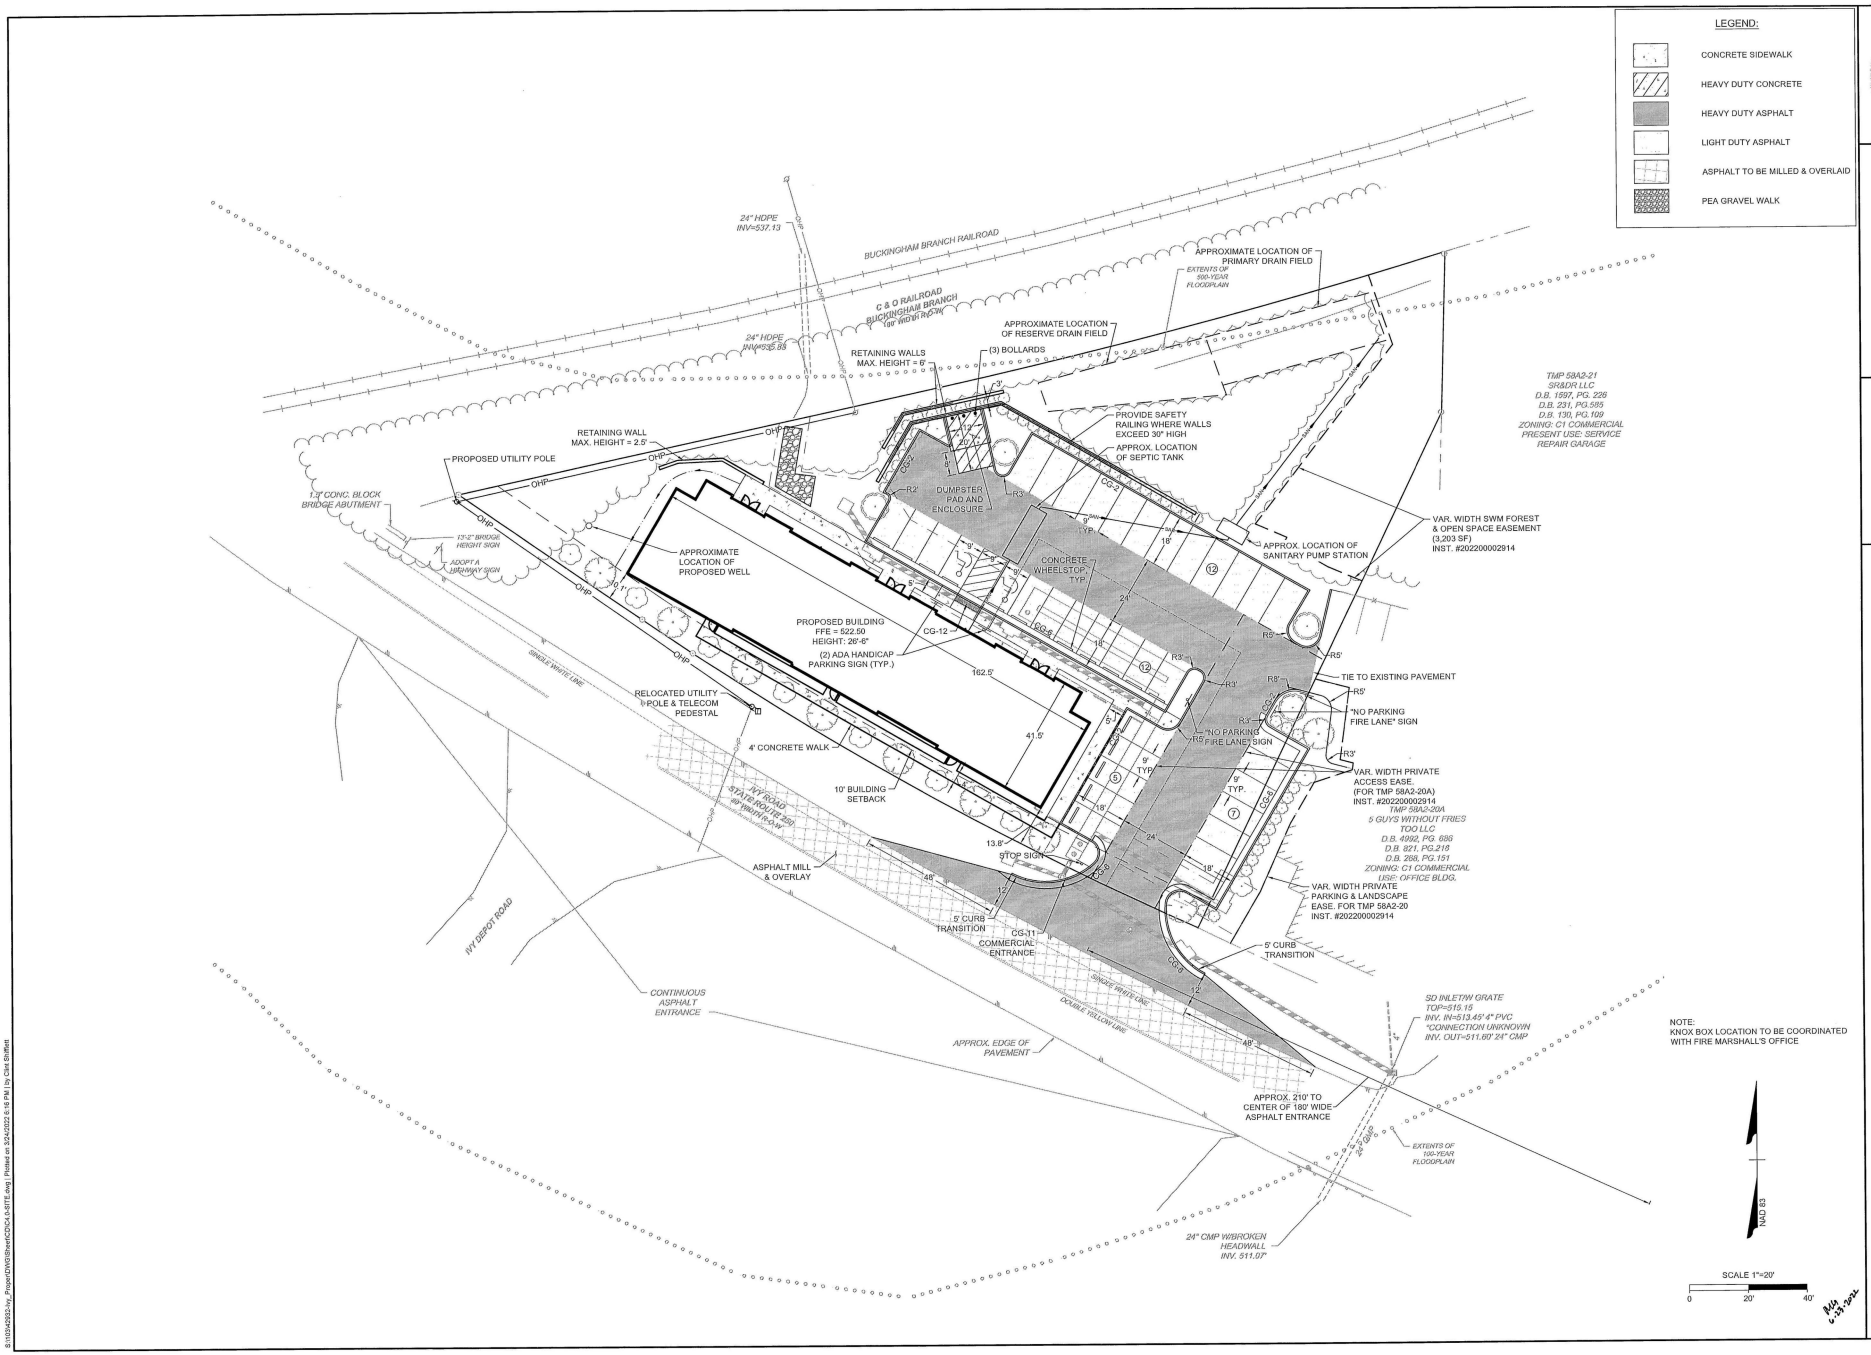


COMMONWEALTH OF VIRGINIA
CLINT W. SHIFFLETT
Lic. No. 54389
3-24-2022
PROFESSIONAL ENGINEER


THIS DRAWING PREPARED AT THE
**CHARLOTTESVILLE OFFICE**
608 Preston Avenue, Suite 200 | Charlottesville, VA 22903
TEL 434.295.5624 FAX 434.295.8317 www.timmons.com


YOUR VISION ACHIEVED THROUGH OURS.

| REVISION DESCRIPTION | DATE |
|---|---|
| COUNTY COMMENTS | 2021-06-24 |
| COUNTY COMMENTS | 2021-09-14 |
| COUNTY COMMENTS | 2021-12-23 |
| COUNTY COMMENTS | 2022-01-17 |
| COUNTY COMMENTS - FOR APPROVAL | 2022-03-24 |

| | |
|---|---|
| DATE | 12-30-2020 |
| DRAWN BY | A. FONTAINE |
| DESIGNED BY | C. SHIFFLETT |
| CHECKED BY | C. SHIFFLETT |
| SCALE | 1" = 20' |

TIMMONS GROUP

# IVY PROPER - FINAL SITE PLAN

ALBEMARLE COUNTY, VIRGINIA

## LAYOUT PLAN

| | |
|---|---|
| JOB NO. | 42932 |
| SHEET NO. | C4.0 |


These plans and associated documents are the exclusive property of TIMMONS GROUP and may not be reproduced in whole or in part and shall not be used for any purpose whatsoever, inclusive, but not limited to construction, bidding, and/or construction staking without the express written consent of TIMMONS GROUP.



S:\1070\42932-Ivy_Proper\DWG\Sheet\CD\C4.0-SITE.dwg | Plotted on 3/24/2022 5:16 PM | by Clint Shiffett