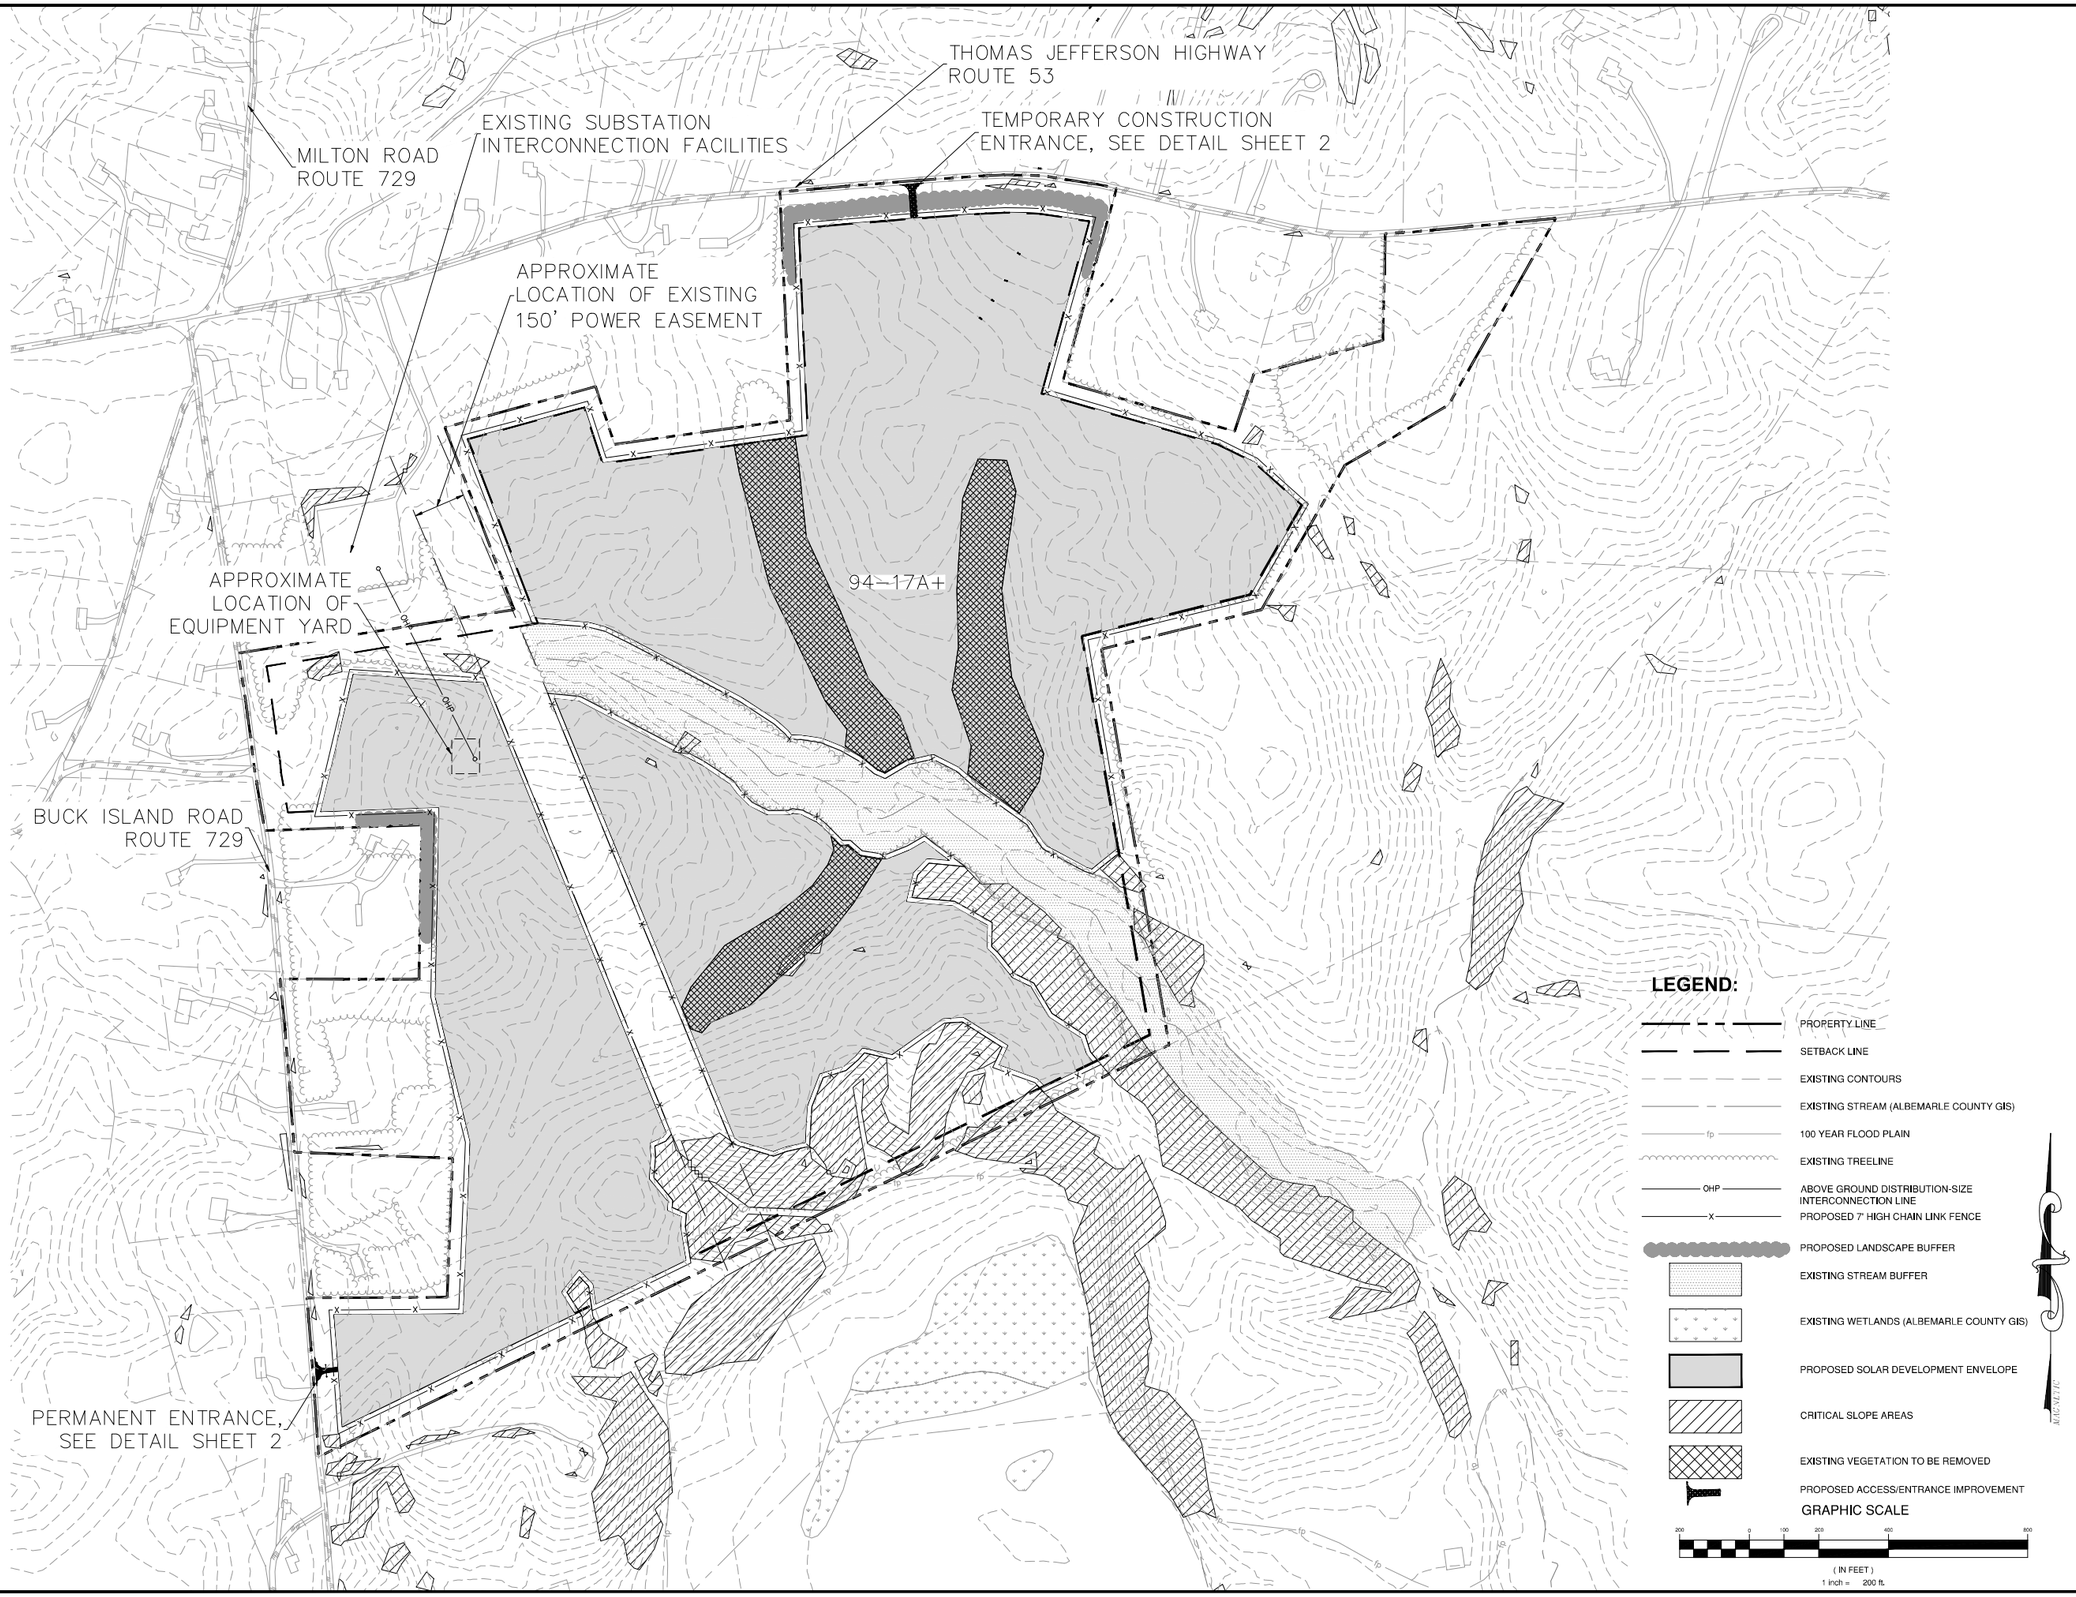

Draper Aden Associates
Engineering • Surveying • Environmental Services
8090 Villa Park Drive
Richmond, VA 23228
804-264-2228 Fax: 804-264-8773
www.daa.com
• Blacksburg, VA • Raleigh, NC
• Charlottesville, VA • Fayetteville, NC
• Hampton Roads, VA • Northern Virginia

CONCEPTUAL LAYOUT
RIVANNA SOLAR FARM
ALBEMARLE COUNTY, VIRGINIA

REVISIONS
NOVEMBER 7, 2017
COUNTY COMMENTS
JANUARY 5, 2018
COUNTY COMMENTS

DESIGNED BY:	SWM
DRAWN BY:	SWM
CHECKED BY:	
SCALE:	1" = 200'
DATE:	AUGUST 21, 2017
PROJECT NUMBER:	16020168-050303