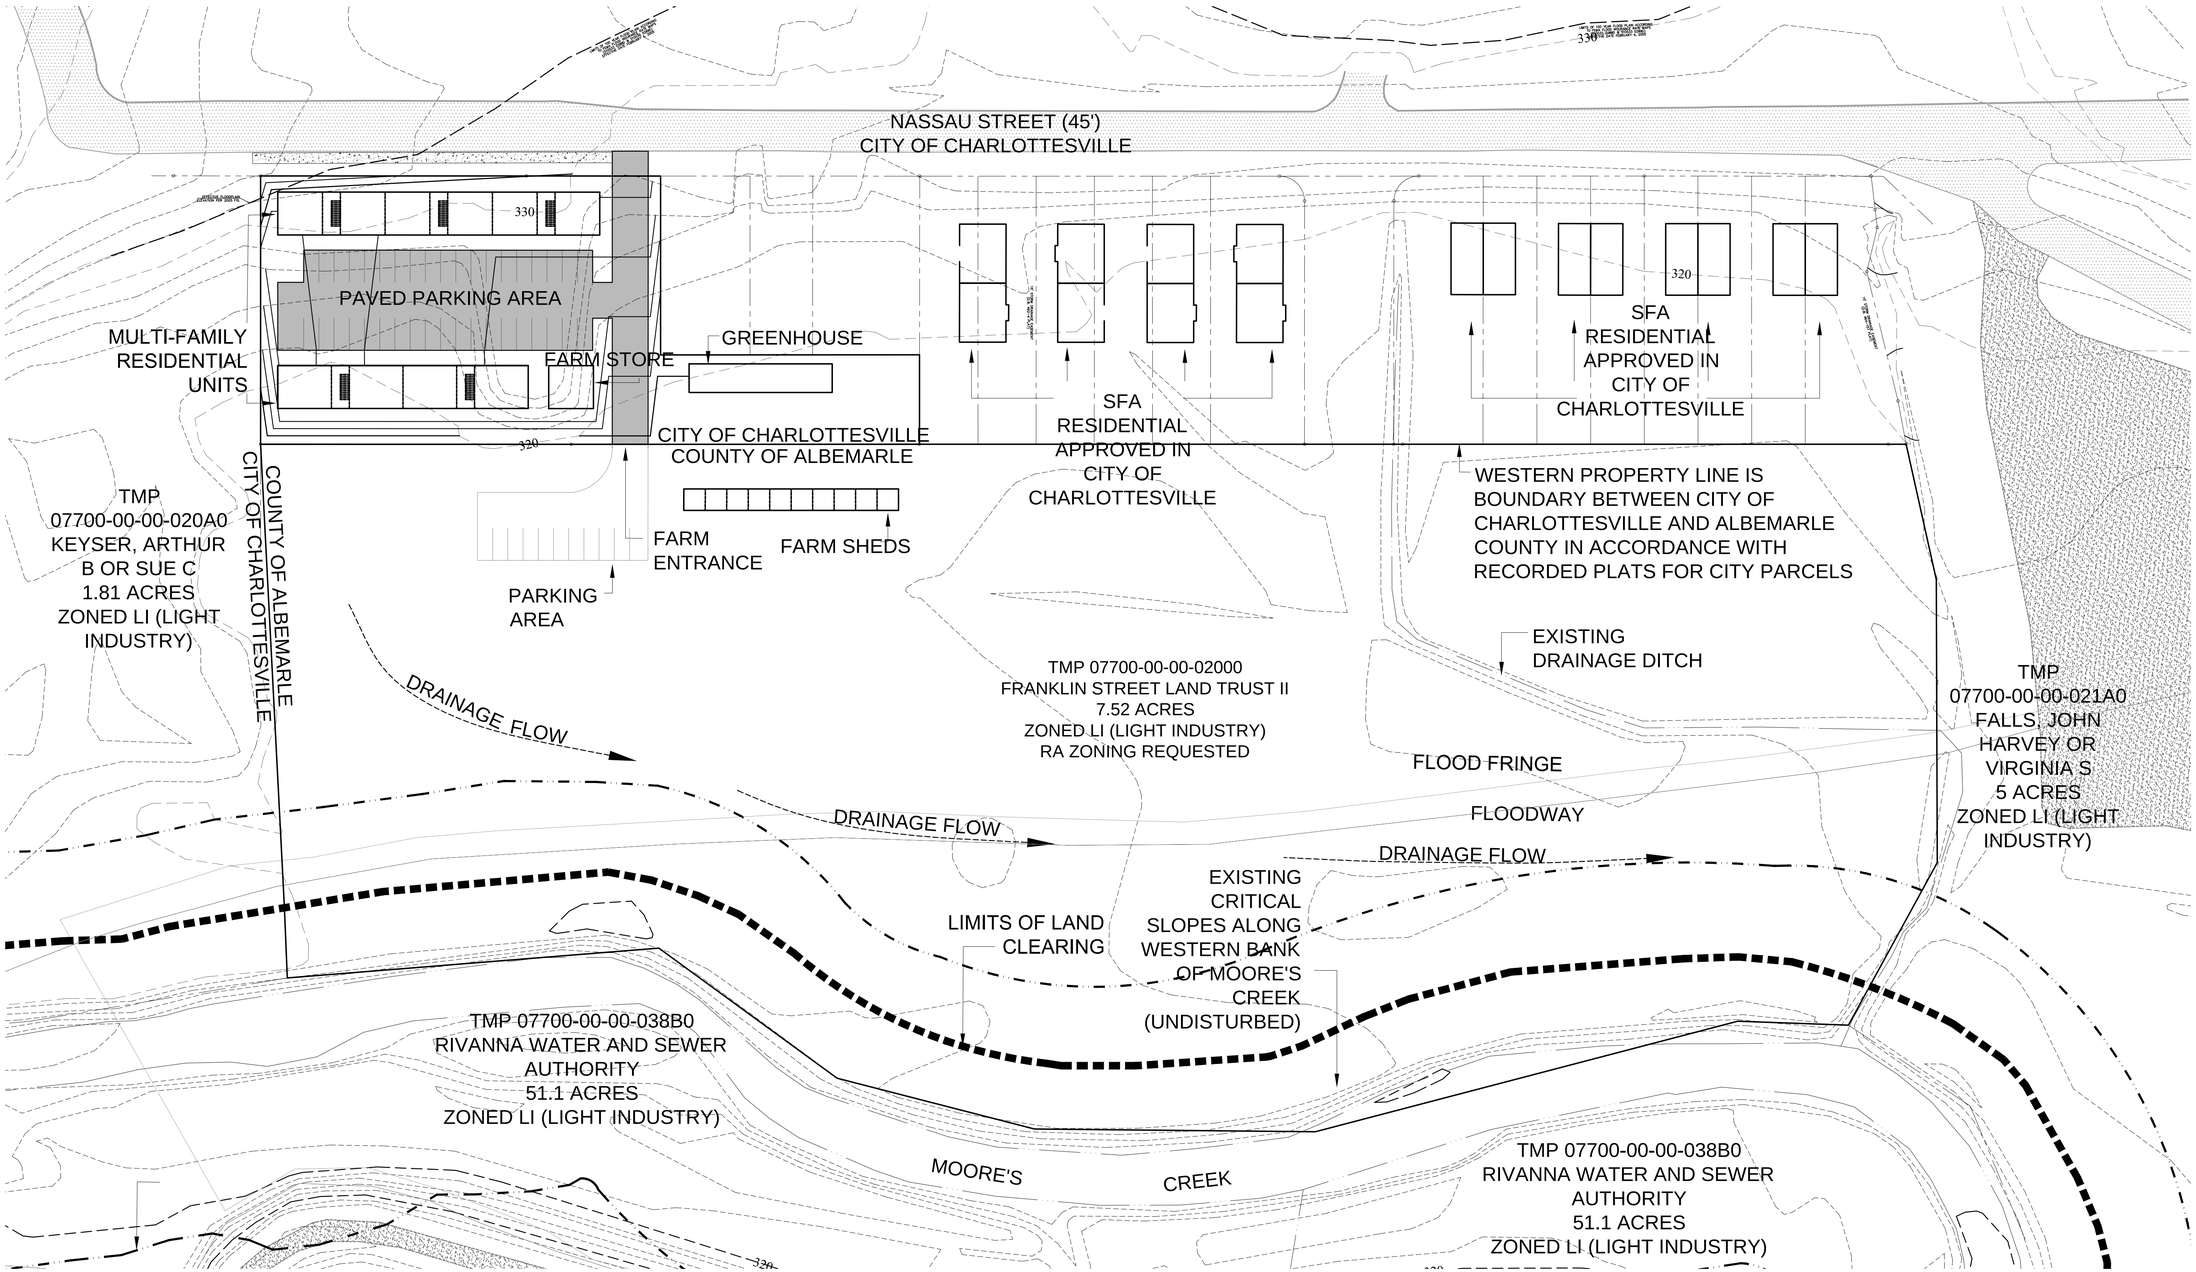

40 0 40 80 120
SCALE: 1" = 40'

SHIMP ENGINEERING, P.C.
ENGINEERING - LAND PLANNING - PROJECT MANAGEMENT
201 E. MAIN ST. SUITE M
CHARLOTTESVILLE, VA 22902
PHONE: (434) 227-5140
JUSTIN@SHIMP-ENGINEERING.COM

CONTEXT PLAN

Rev #	Date	Description

SPECIAL USE PERMIT APPLICATION

Hogwaller Farm

CITY OF CHARLOTTESVILLE, VIRGINIA

Date 1/23/2018
Scale 1"=40'
Sheet No. C2 OF 4
File No. 17.023