EXHIBIT
A

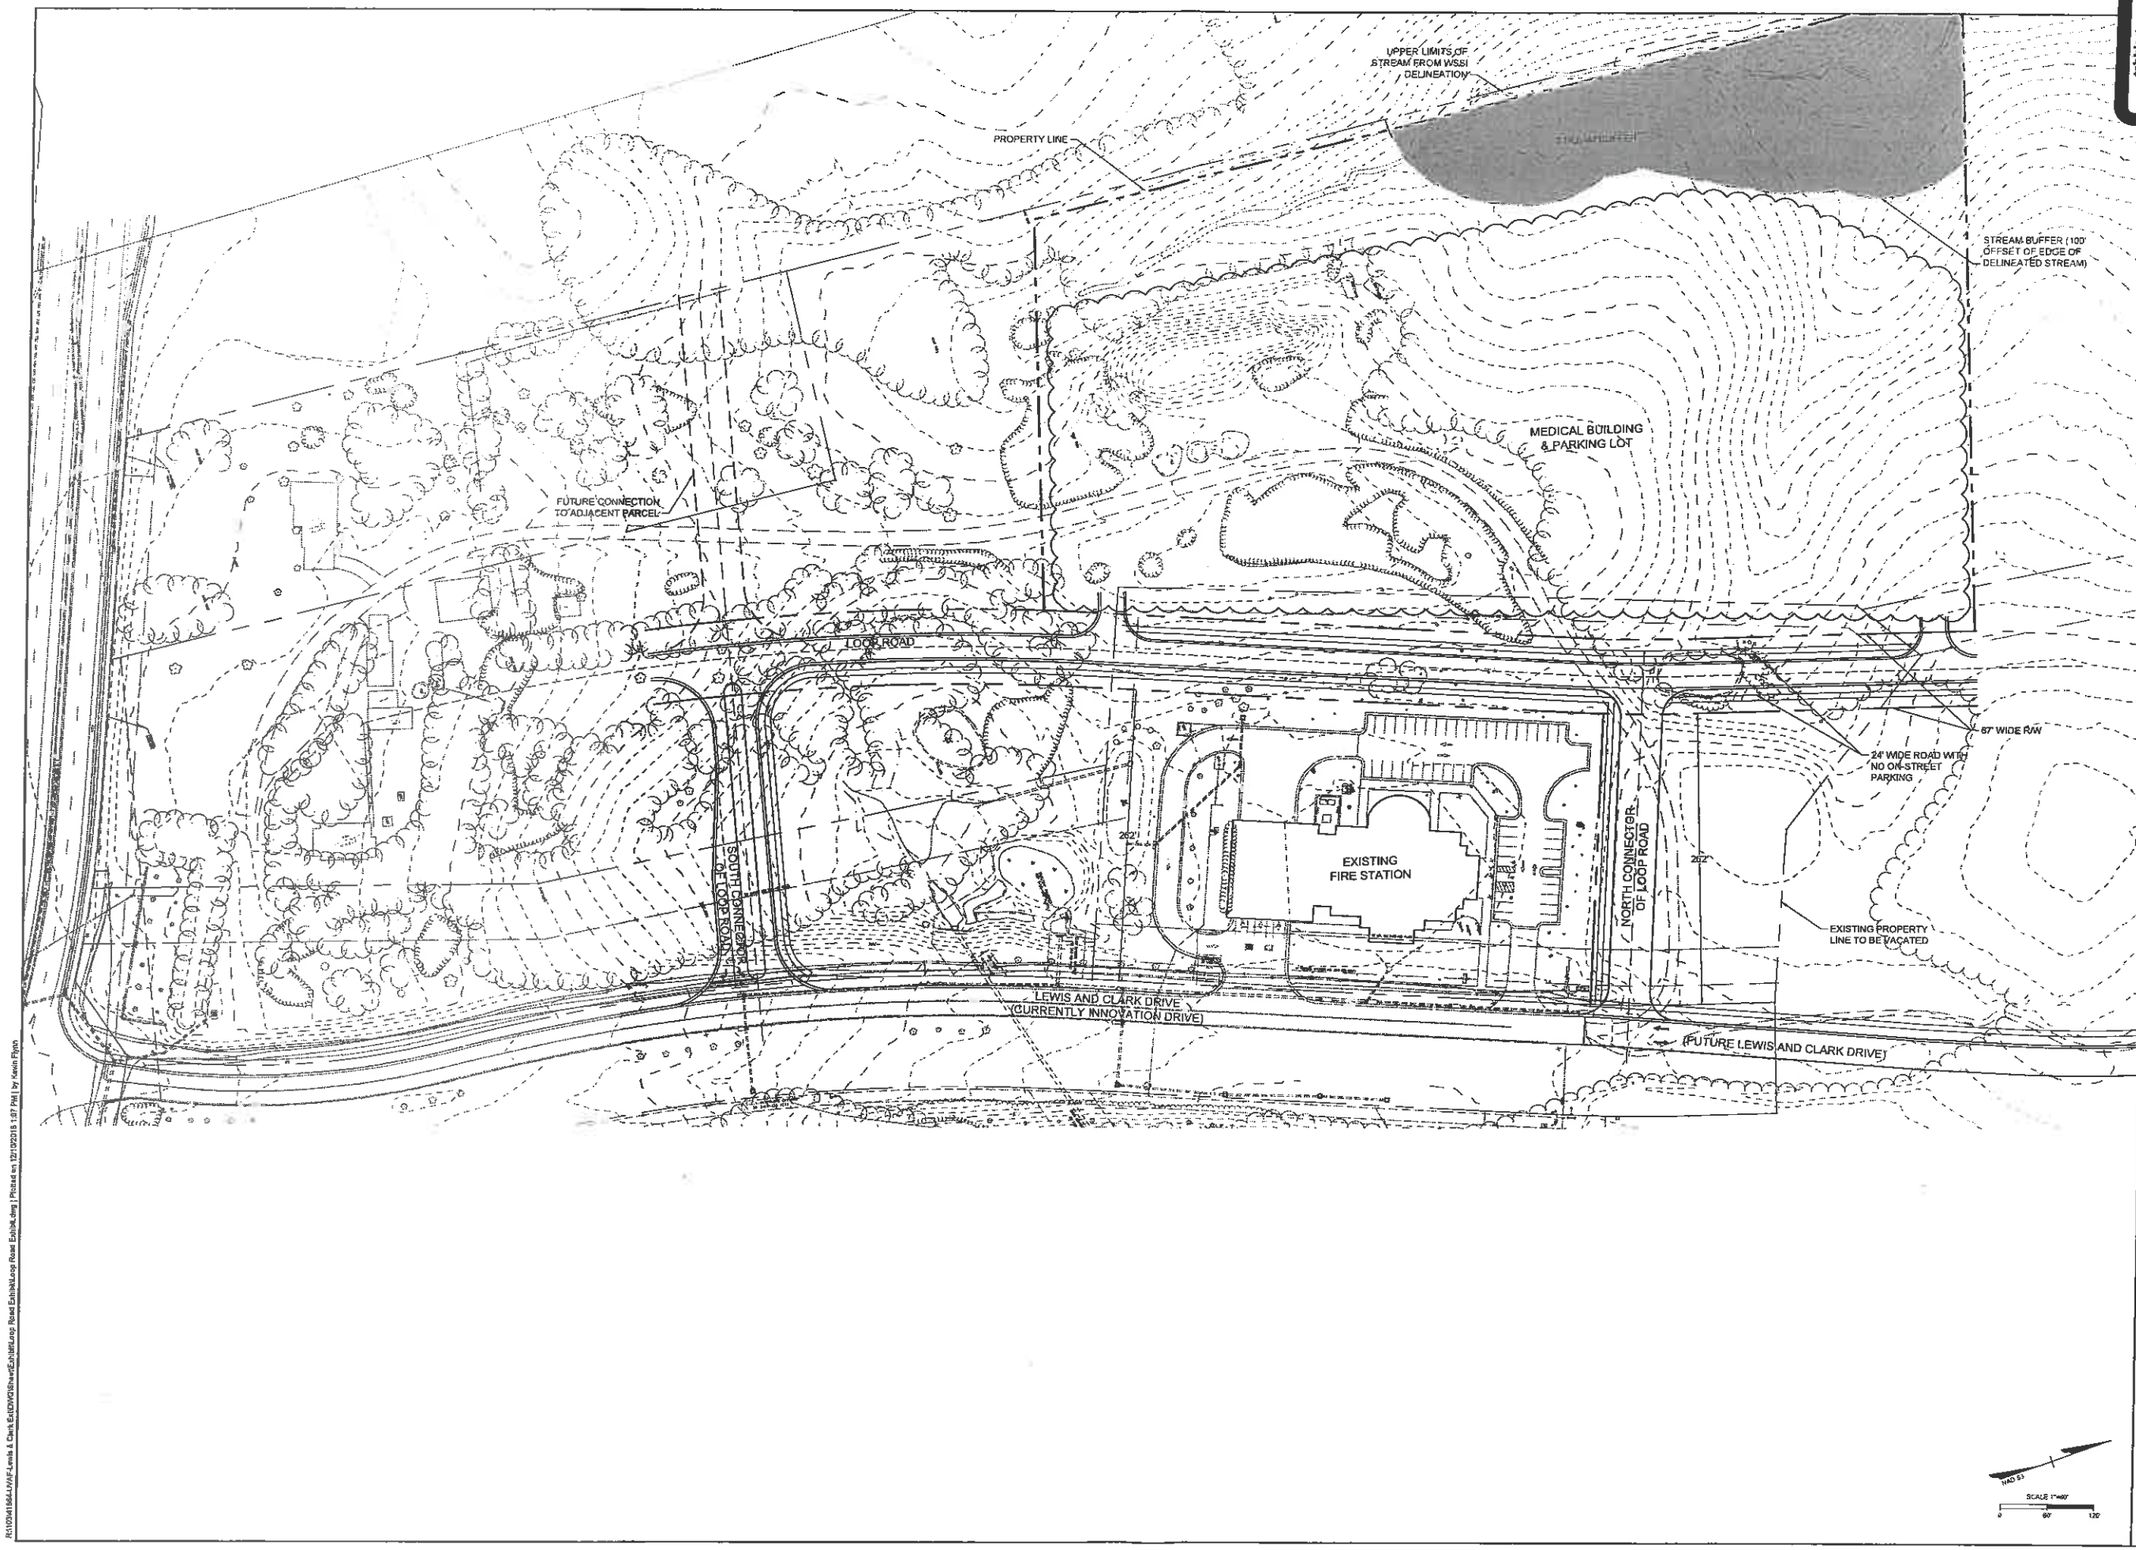

THIS DRAWING PREPARED AT THE CHARLOTTESVILLE OFFICE
608 Preston Avenue, Suite 300 Charlottesville, VA 22903
TEL 434.295.5624 FAX 434.293.8317 www.timmons.com

YOUR VISION ACHIEVED THROUGH OURS.

REVISION	DESCRIPTION	DATE

DATE 12/10/2018
DRAWN BY A. MABEE
DESIGNED BY J. SHOWALTER
CHECKED BY C. KOTARSKI
SCALE

TIMMONS GROUP

LEWIS AND CLARK DRIVE ROAD EXTENSION

ALBEMARLE COUNTY, VA

UVA RESEARCH PARK LOOP ROAD EXHIBIT

JOB NO. 41864.002
SHEET NO. EX-1.0

These plans and specifications and/or documents are the exclusive property of TIMMONS GROUP and may not be reproduced in whole or in part and shall not be used for any purpose whatsoever, inclusive, but not limited to construction, bidding, permit, reproduction, bidding without the express written consent of TIMMONS GROUP.

R:\105941864\Utility\Lewis & Clark Ext\DWG\Road Ext\Loop Road Exhibit.dwg | Plotted on 12/10/2018 1:07 PM | by Kevin Flynn