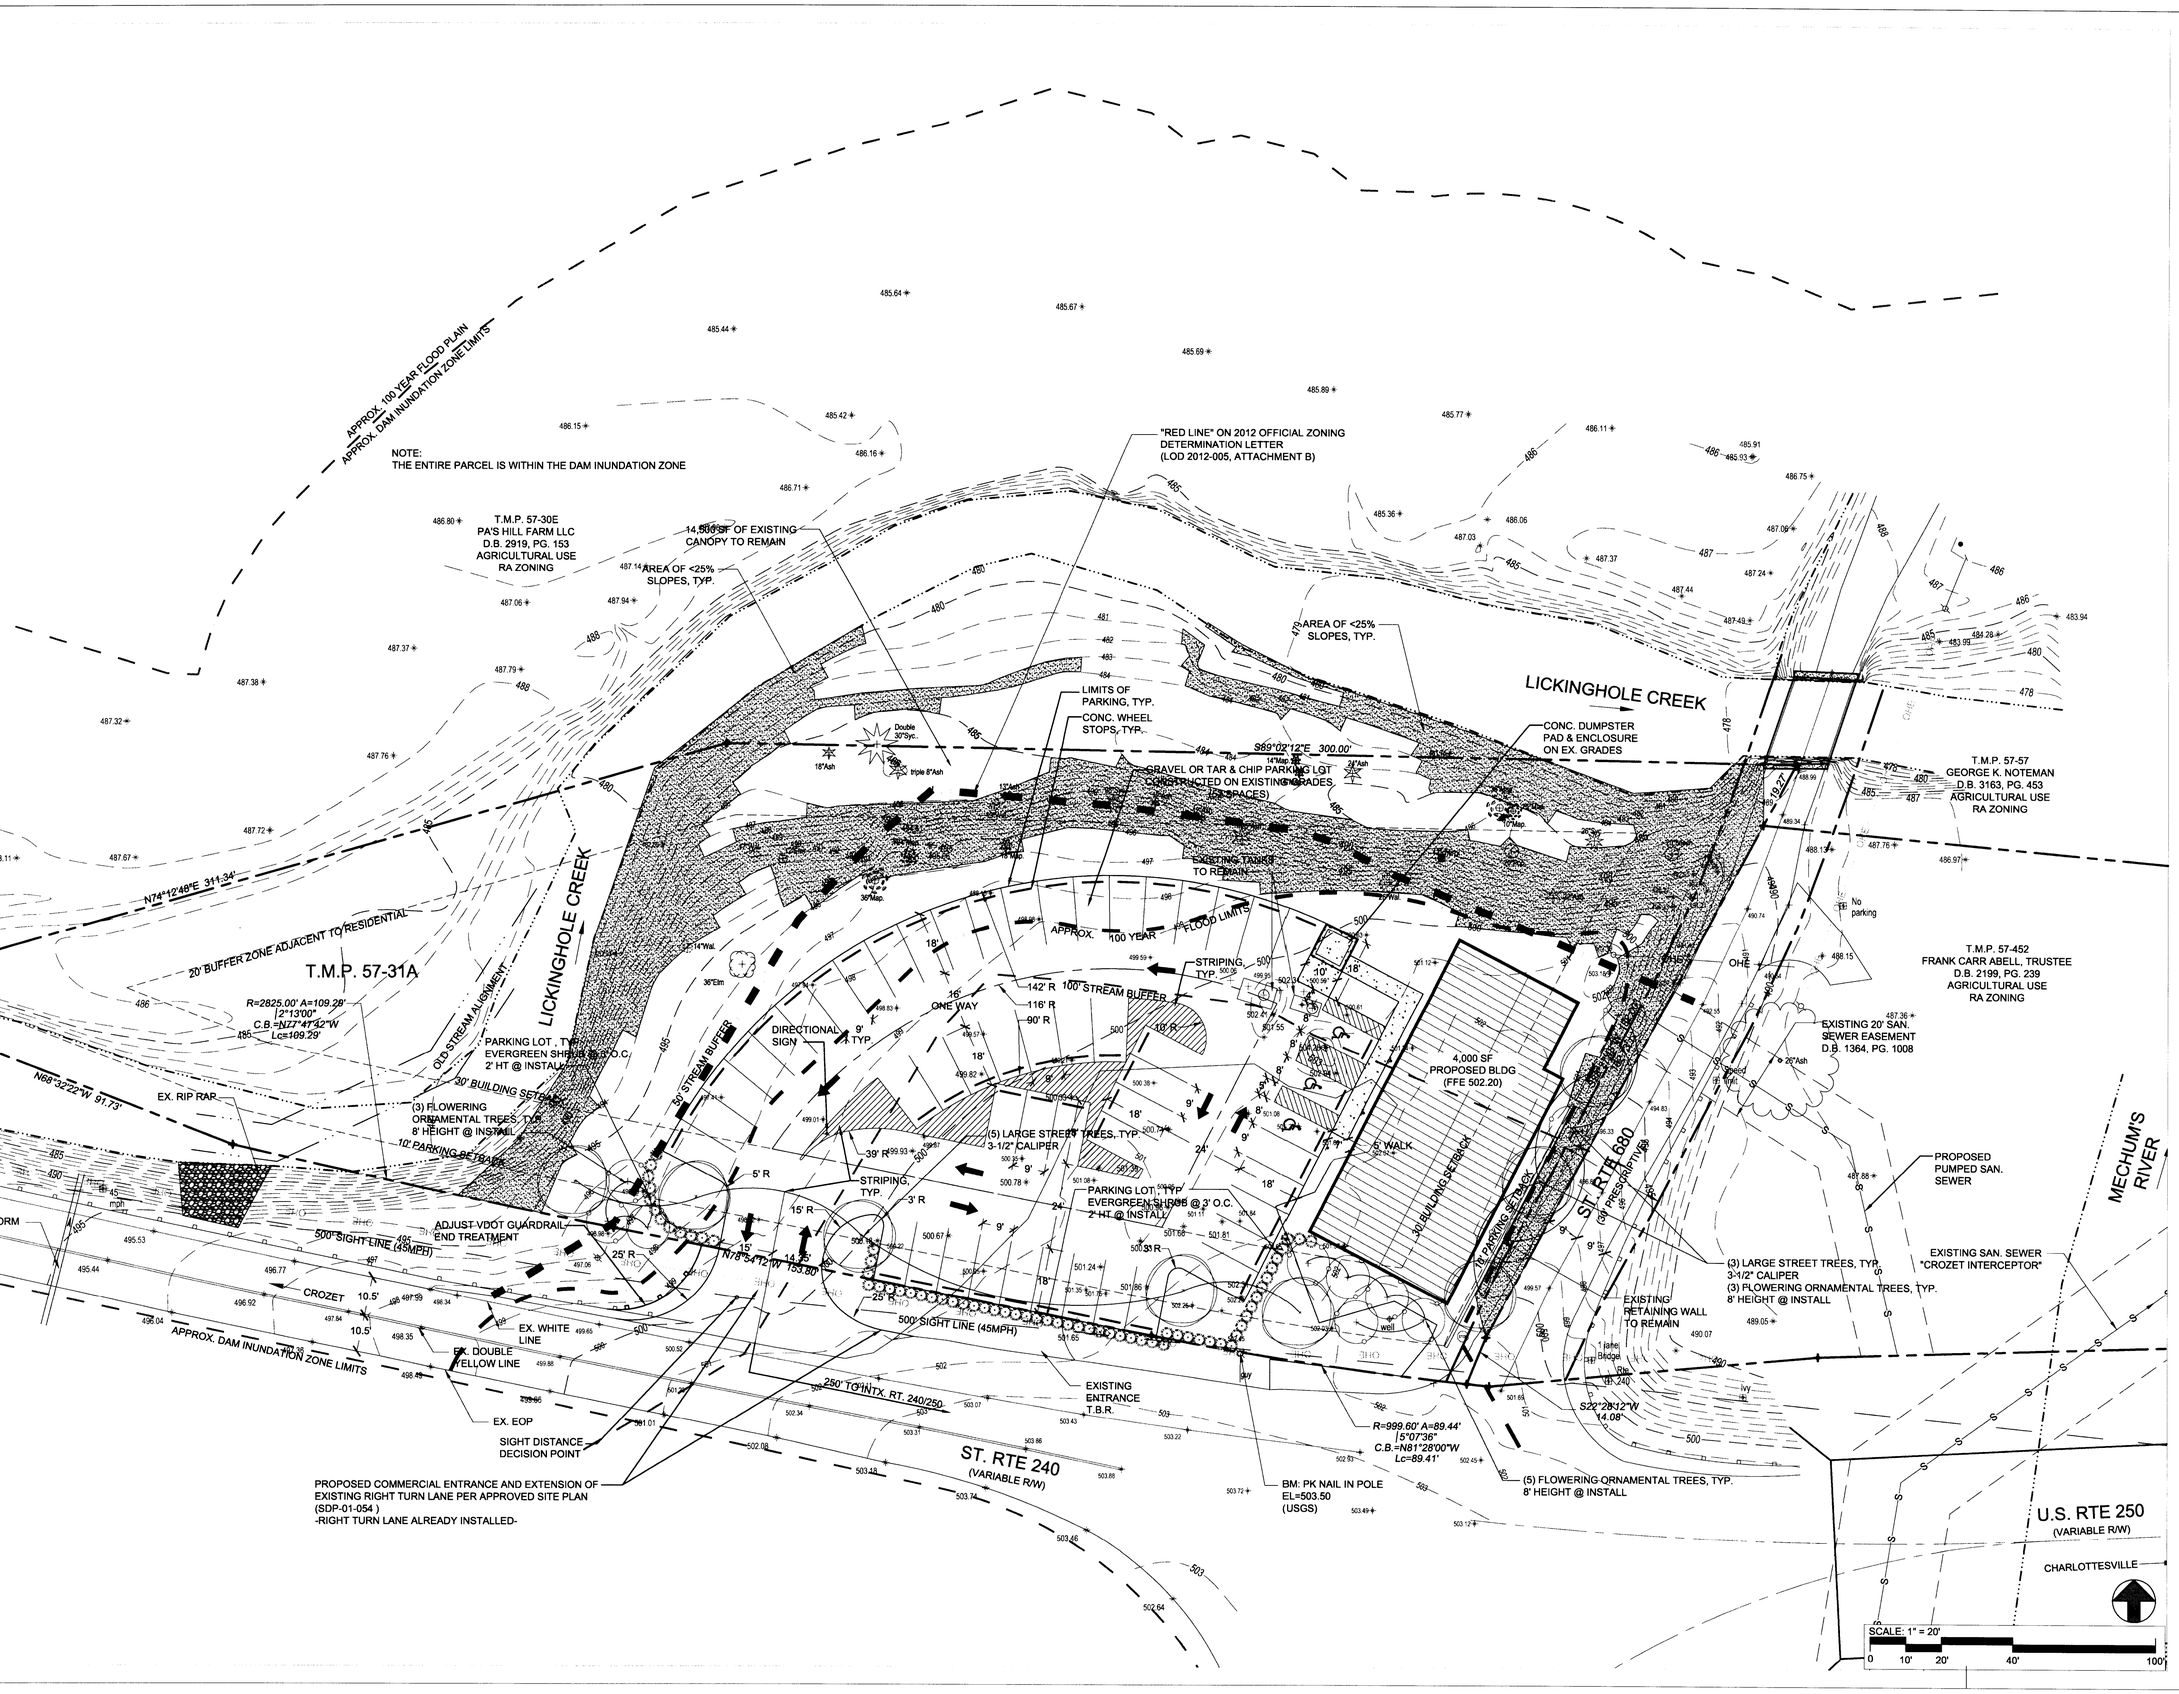


waterstreetstudio
landscape architecture | civil engineering
418 F Main Street 434-295-8777 Charlottesville, VA 22902

COMMONWEALTH OF VIRGINIA
Alan G. Franklin
Lic. No. 35326
PROFESSIONAL ENGINEER

02.17.2015

# SITE LAYOUT AND GRADING PLAN

INITIAL SITE PLAN

MECHUM'S TRESTLE, ALBEMARLE VIRGINIA

REVISIONS

3

OF 4